PAVEMENT MARKING KEY

YELLOW
- 1 4" DOUBLE (8" C-C)
- 2 4"- 18' SKIP/6' DASH

WHITE
- 3 4" SOLID
- 4 4"- 18' SKIP/6' DASH
- 5 6" SOLID
- 6 6"- 6' SKIP/2' DASH
- 7 24" STOP BAR

PAVEMENT MARKING LEGEND

- LETTERS AND SYMBOLS
- STOP LINE, 24" WHITE
- 155' T LENGTH OF TAPER
- 135' S LENGTH OF STORAGE

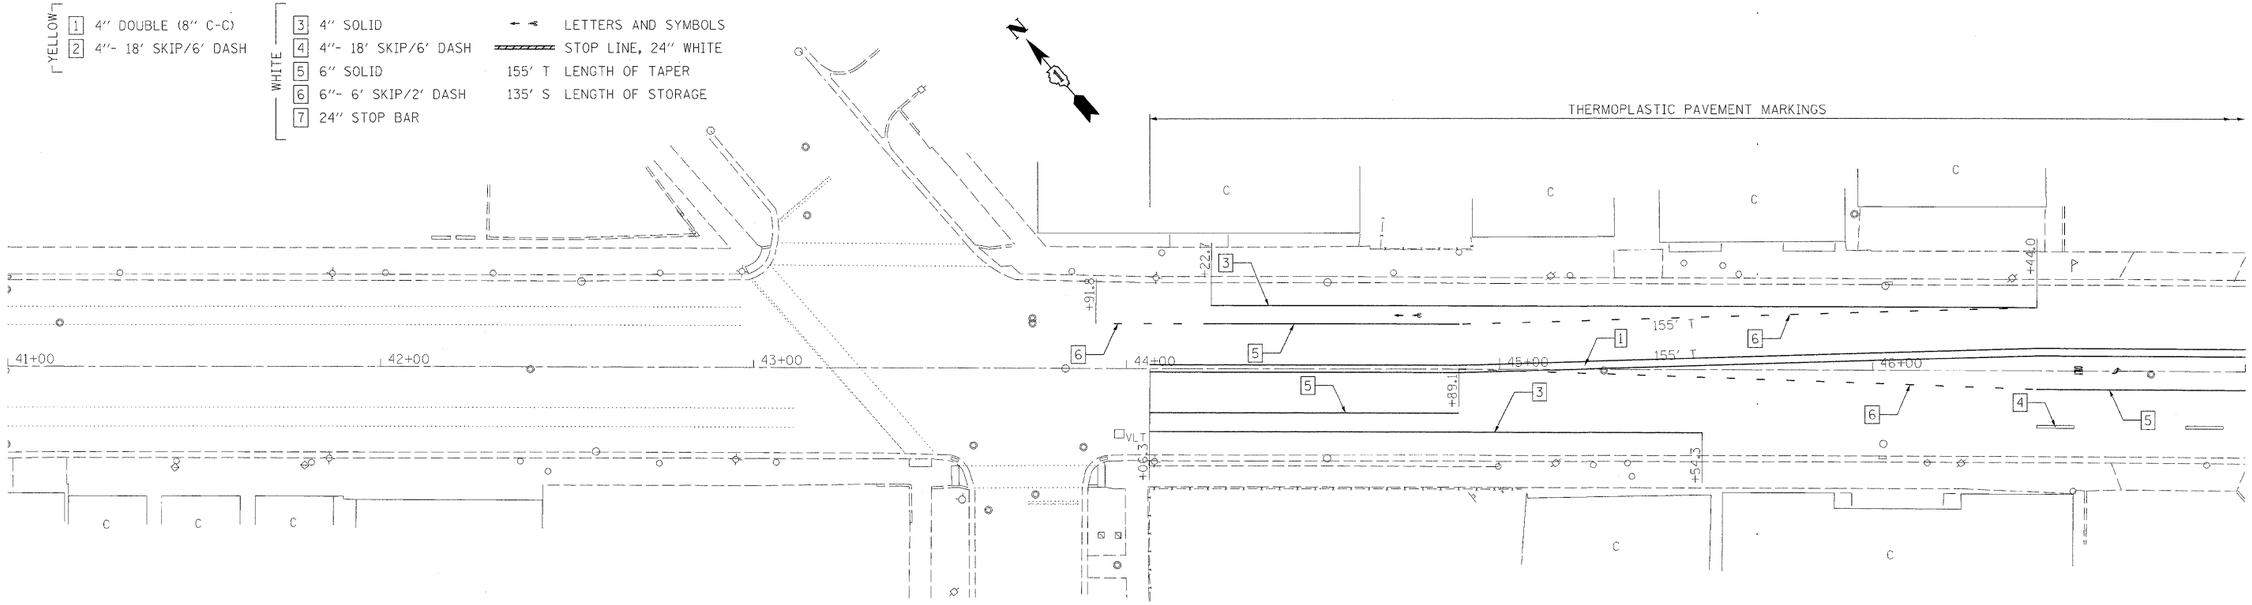

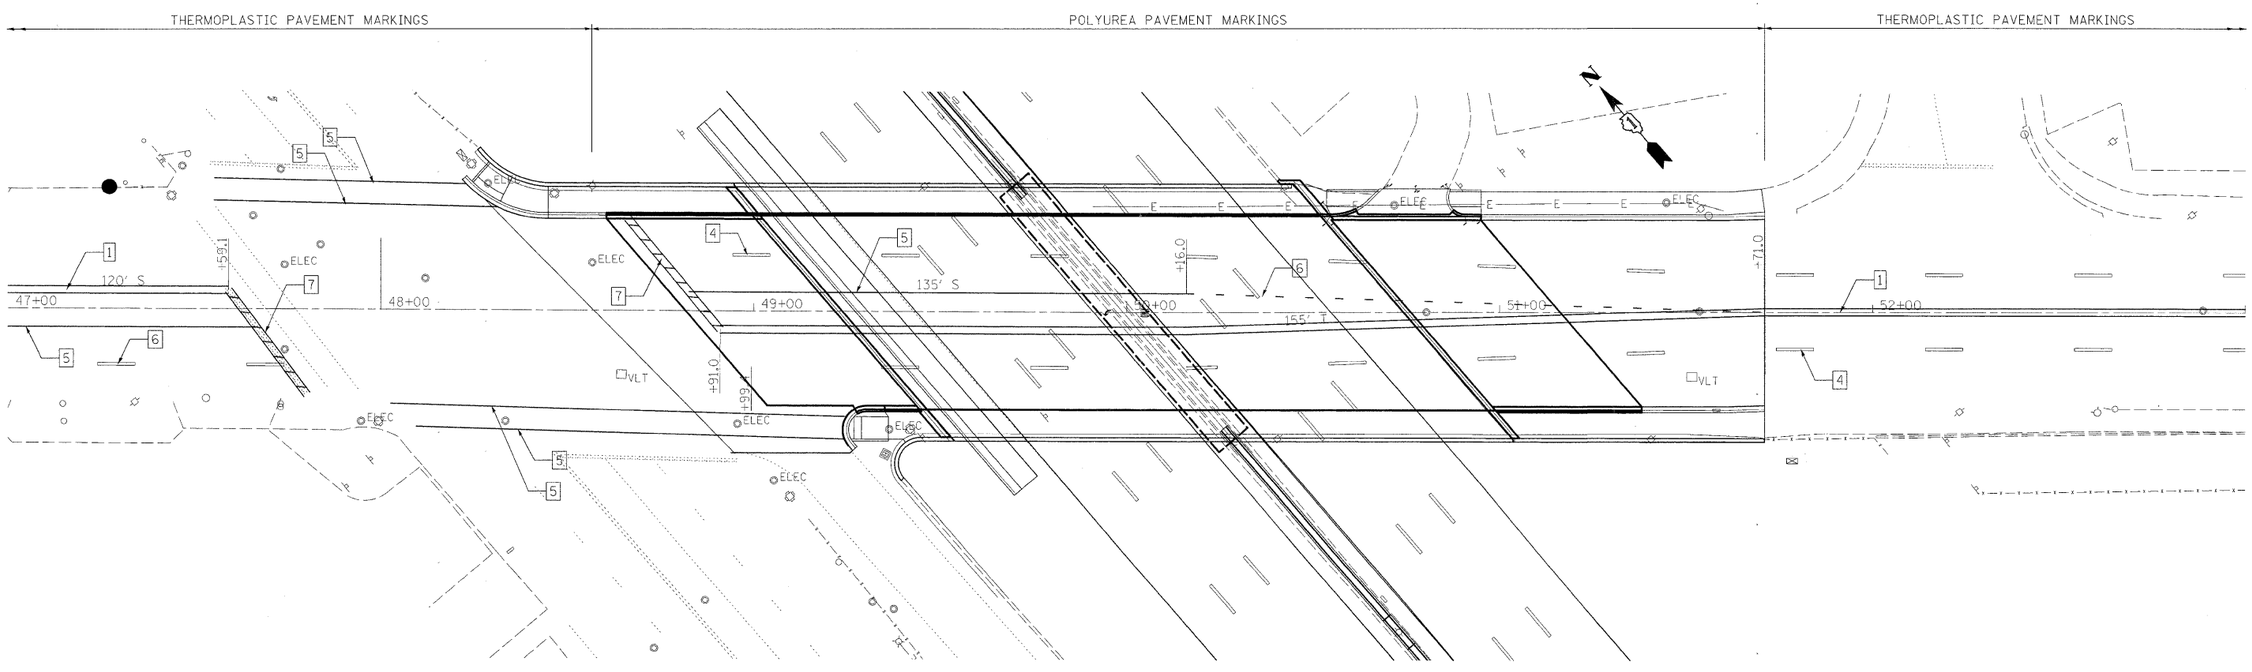

FILE NAME = $FILEL$	USER NAME = $USER$	DESIGNED -	REVISED -	STATE OF ILLINOIS DEPARTMENT OF TRANSPORTATION	PAVEMENT MARKING PLANS – ELSTON AVE.	F.A.I. RTE.	SECTION	COUNTY	TOTAL SHEETS / SHEET NO.
		DRAWN -	REVISED -			94	0101.8B	COOK	139 / 42
	PLOT SCALE = $SCALE$	CHECKED -	REVISED -					CONTRACT NO. 60C18	
	PLOT DATE = $DATE$	DATE -	REVISED -		SCALE: 1:20 / SHEET NO. 3 OF 4 SHEETS / STA. / TO STA.		ILLINOIS FED. AID PROJECT		