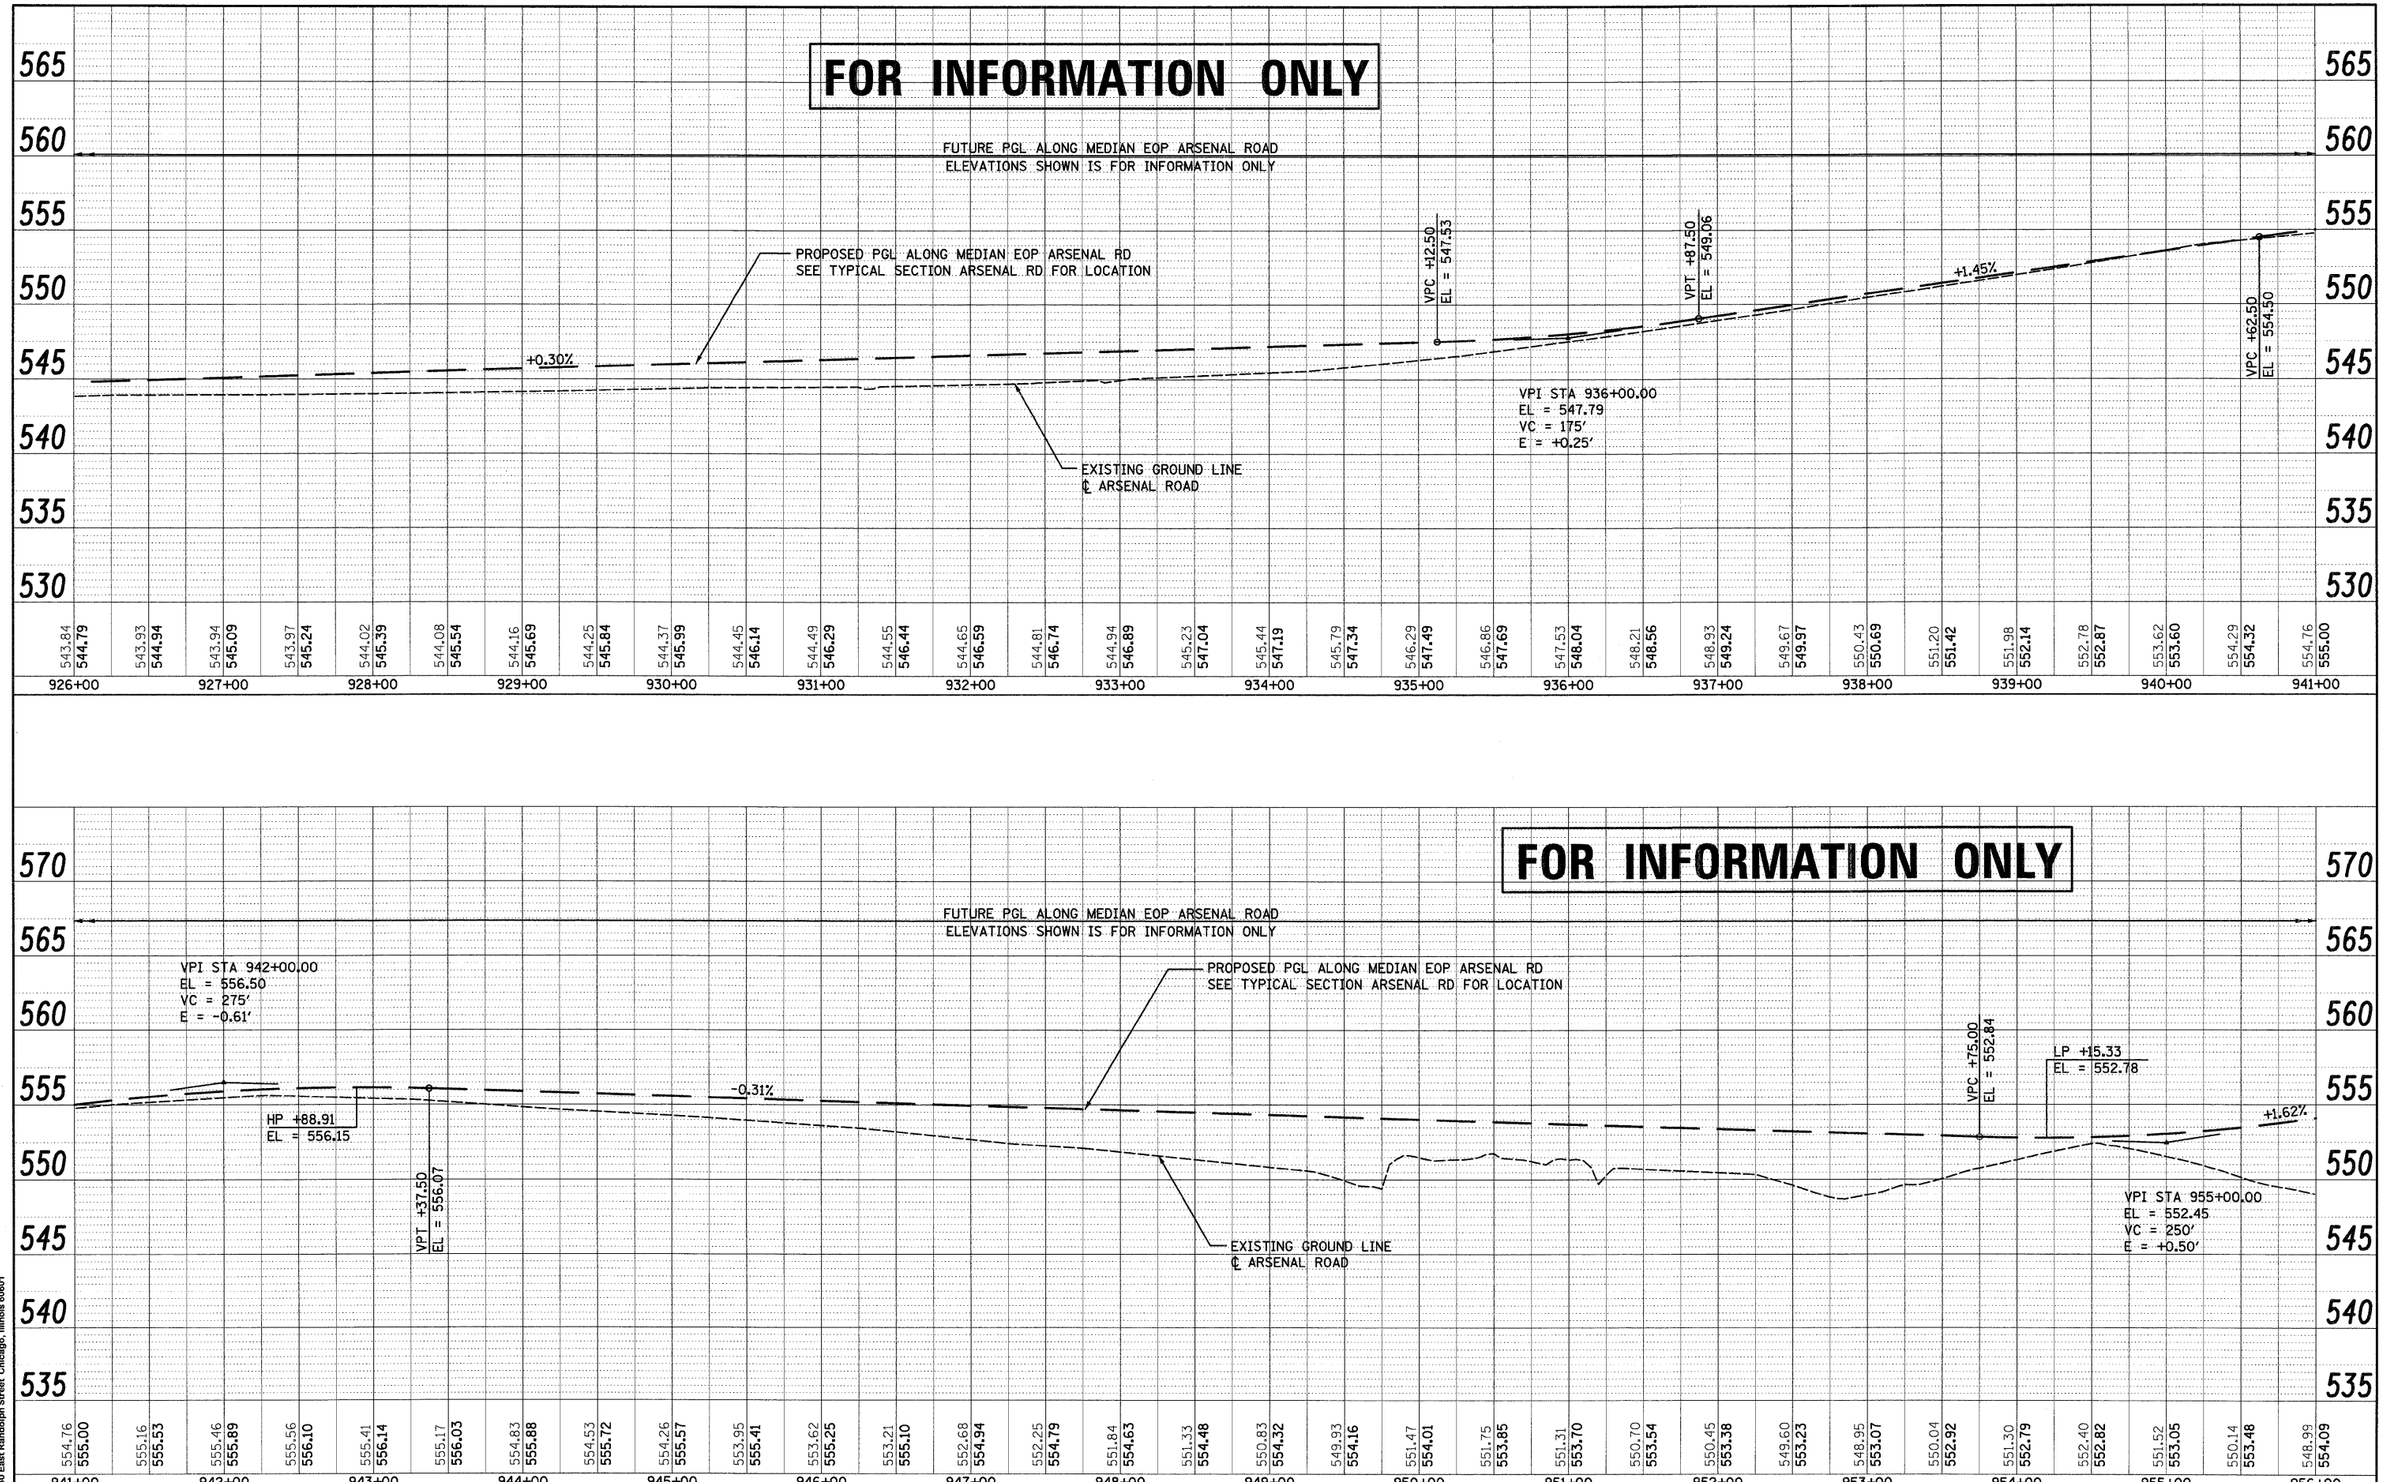


PLAN — NOTE BOOK NO. — SURVEYED — PLOTTED — ALIGNMENT CHECKED — RT. OF WAY CHECKED — CADD FILE NAME — BY — DATE

PROFILE — NOTE BOOK NO. — SURVEYED — PLOTTED — GRADES CHECKED — B.M. NOTED — STRUCTURE NOTATNS CHKD — BY — DATE

McDonough Associates Inc.
Engineers / Architects
130 East Randolph Street Chicago, Illinois 60601

| | | | |
|---|---|---|---|
| FILE NAME = D160C31-SHT-PROFILE02.dgn | USER NAME = TKluegel | DESIGNED - MJT | REVISED - |
| | | DRAWN - MJT | REVISED - |
| | PLOT SCALE = 1:50 | CHECKED - DLT | REVISED - |
| | PLOT DATE = 12/11/2009 | DATE - 12/18/09 | REVISED - |

**STATE OF ILLINOIS**
**DEPARTMENT OF TRANSPORTATION**

**ARSENAL ROAD PROFILE**

SCALE:1"=50'H;1"=5'V | SHEET NO. 2 OF 3 SHEETS | STA. | TO STA.

| F.A.I RTE. | SECTION | COUNTY | TOTAL SHEETS | SHEET NO. |
|---|---|---|---|---|
| 55 | (99-1&2)AC-3 | WILL | 524 | 69 |
| | | CONTRACT NO. 60C31 | | |

FED. ROAD DIST. NO. 1 | ILLINOIS | FED. AID PROJECT

FINAL