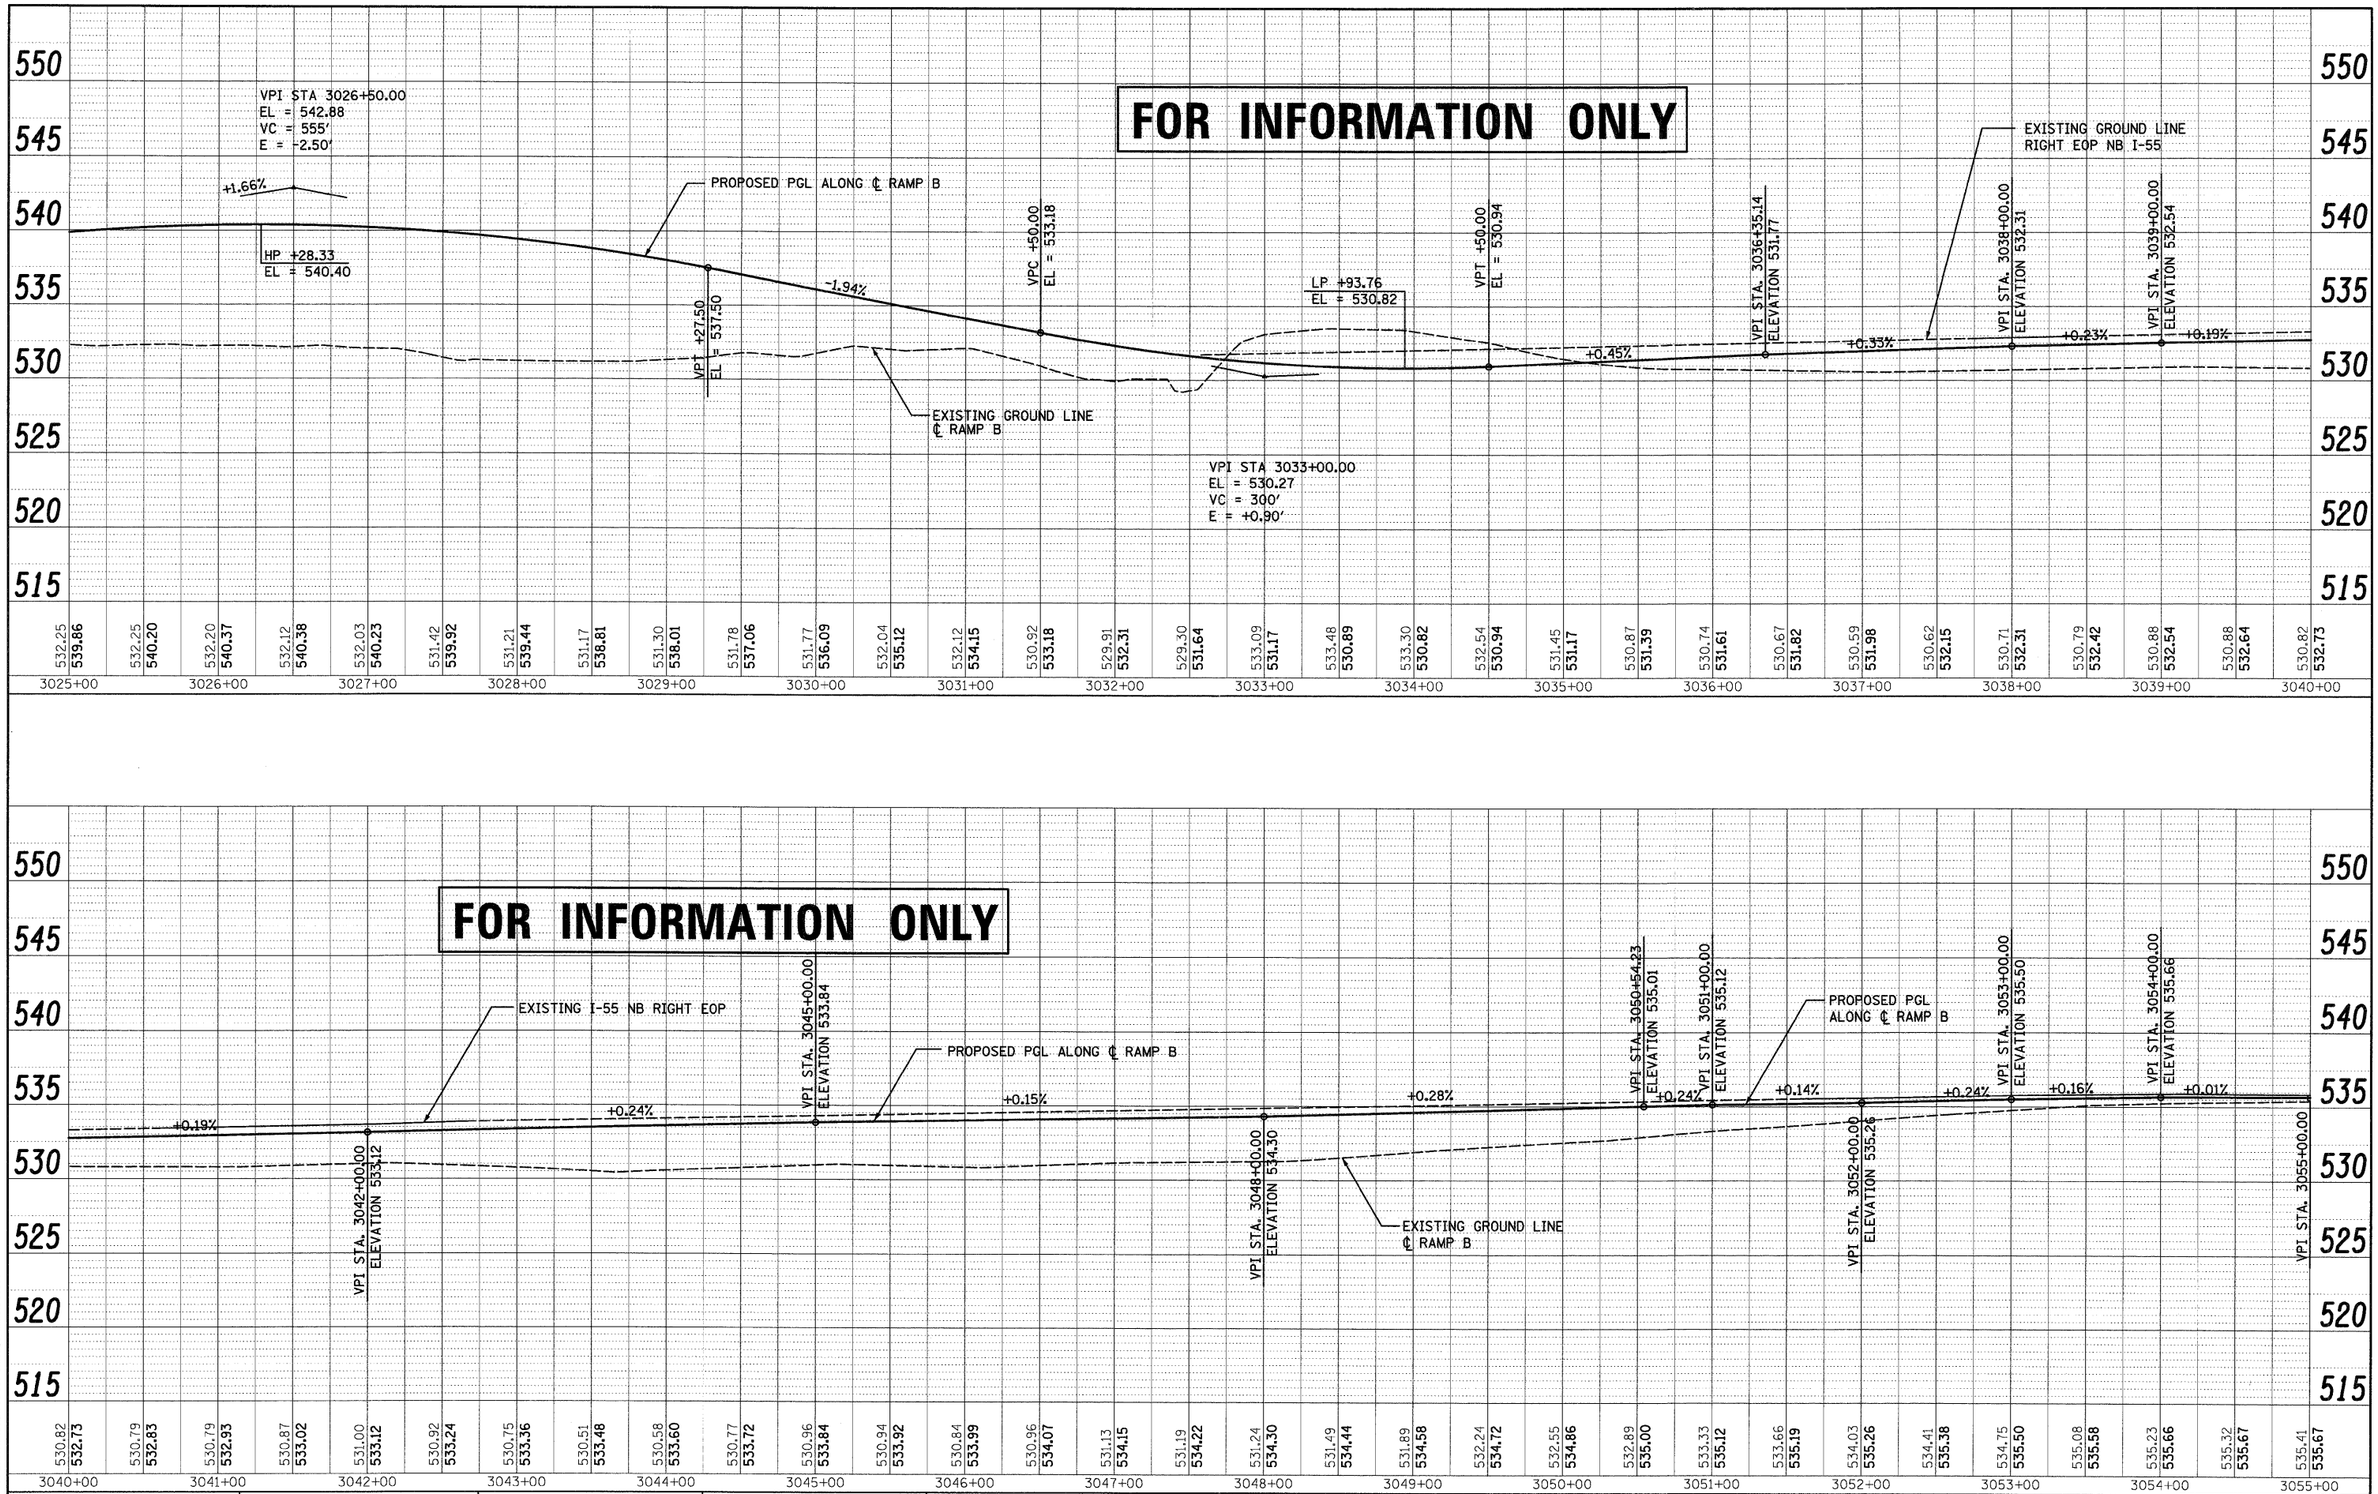

PLAN — NOTE BOOK NO. — SURVEYED — PLOTTED — ALIGNMENT CHECKED — R.T. OF WAY CHECKED — CADD FILE NAME — BY — DATE

PROFILE — NOTE BOOK NO. — SURVEYED — PLOTTED — GRADES CHECKED — B.M. NOTED — STRUCTURE NOTAT'NS CHKD — BY — DATE

McDonough Associates Inc.
Engineers / Architects
130 East Randolph Street Chicago, Illinois 60601

FILE NAME = 0160C31-SHT-PROFILE13.dgn	USER NAME = TKluegel	DESIGNED - MJT	REVISED -	STATE OF ILLINOIS DEPARTMENT OF TRANSPORTATION	RAMP B PROFILE
		DRAWN - MJT	REVISED -		
	PLOT SCALE = 1:50	CHECKED - DLT	REVISED -		
	PLOT DATE = 12/11/2009	DATE - 12/18/09	REVISED -		SCALE:1"=50'H;1"=5'V SHEET NO. 2 OF 3 SHEETS STA. TO STA.

F.A.I RTE.	SECTION	COUNTY	TOTAL SHEETS	SHEET NO.
55	(99-1&2)AC-3	WILL	524	80
		CONTRACT NO. 60C31		
FED. ROAD DIST. NO. 1	ILLINOIS	FED. AID PROJECT		

FINAL