REGINA WEBSTER
AND ASSOC. INC.
CIVIL ENGINEERING CONSULTANTS
6160 North Cicero Avenue, Suite 500
Chicago, Illinois 60623-1369
RWA
Regina Webster & Associates, Inc.

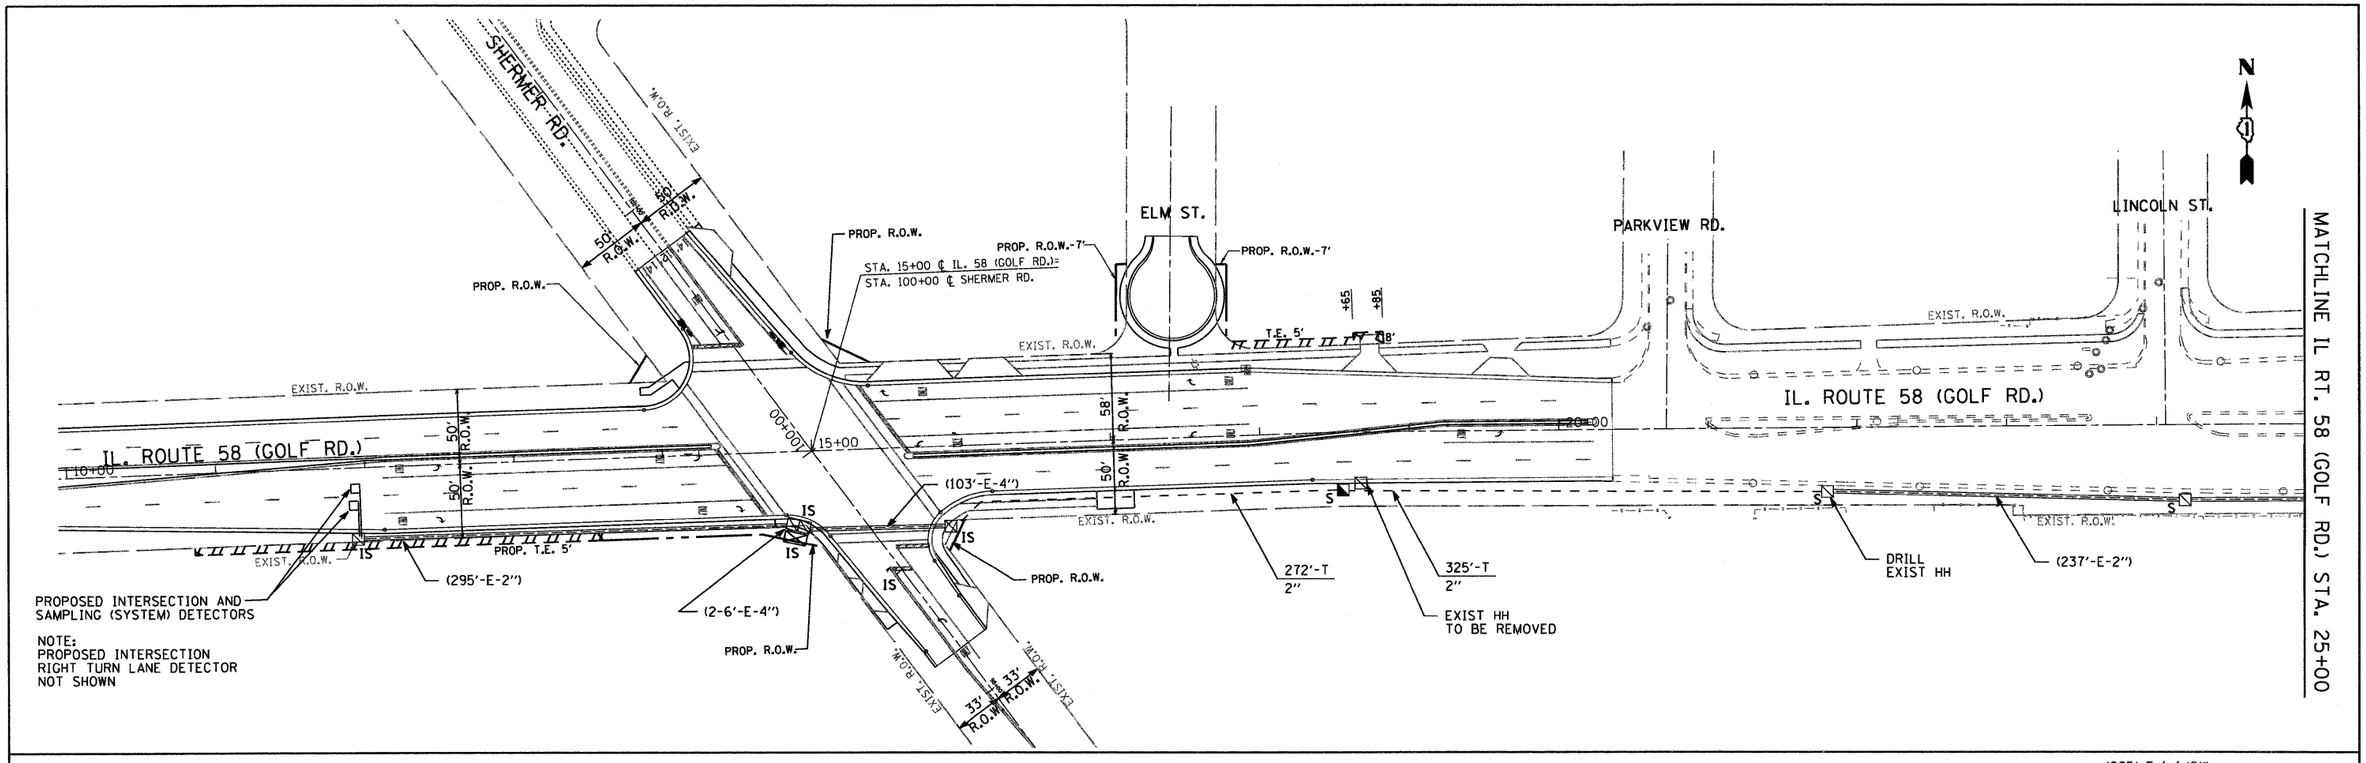

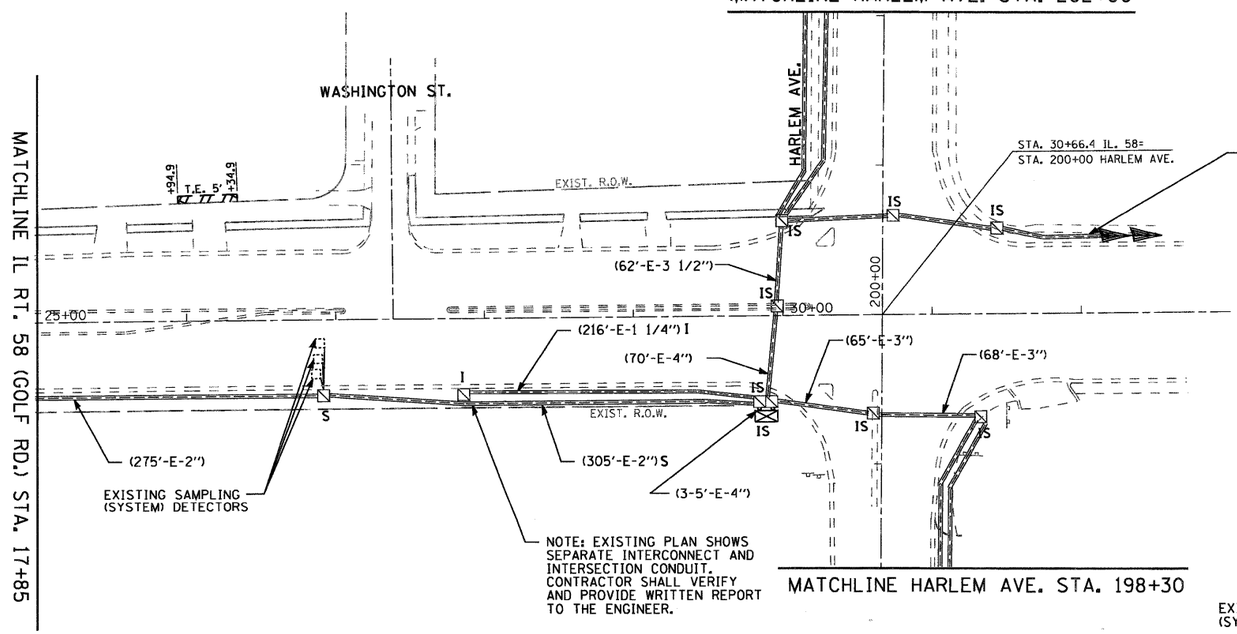

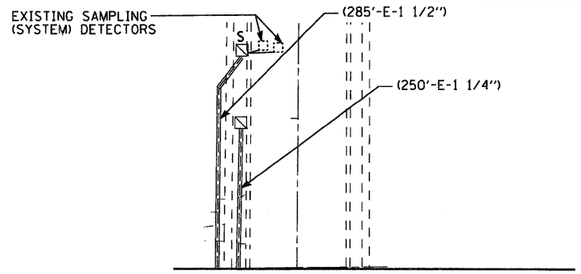

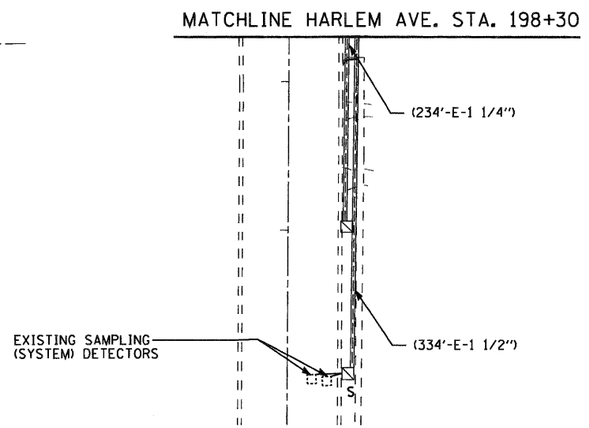

THE TRAFFIC SIGNAL CONTROL EQUIPMENT FOR THIS PROJECT SHALL BE "ECONOLITE" TO MATCH THE EXISTING ADJACENT SYSTEM

FILE NAME = $FILEL$	USER NAME = $USER$	DESIGNED - DW	REVISED -
		DRAWN - DW	REVISED -
	PLOT SCALE = $SCALE$	CHECKED - JS	REVISED -
	PLOT DATE = $DATE$	DATE - 11/09/09	REVISED -

STATE OF ILLINOIS
DEPARTMENT OF TRANSPORTATION

PROPOSED INTERCONNECT PLAN
IL. ROUTE 58 AT SHERMER RD.

SCALE: 1"=50' | SHEET NO. OF -- SHEETS | STA. | TO STA.

F.A.P. RTE.	SECTION	COUNTY	TOTAL SHEETS	SHEET NO.
339	584-Y-N-1	COOK	61	37
		CONTRACT NO. 60D25		
FED. ROAD DIST. NO.	ILLINOIS	FED. AID PROJECT		