STATE OF ILLINOIS
DEPARTMENT OF TRANSPORTATION

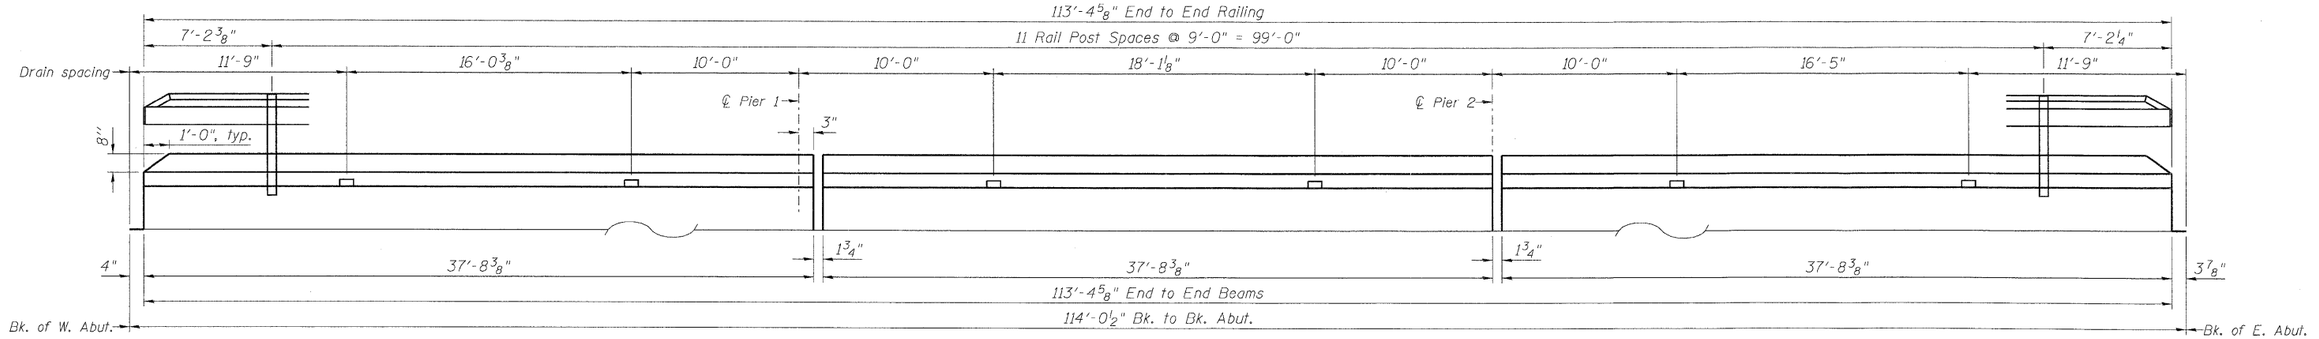

Curb, Drain & Railing Elevation

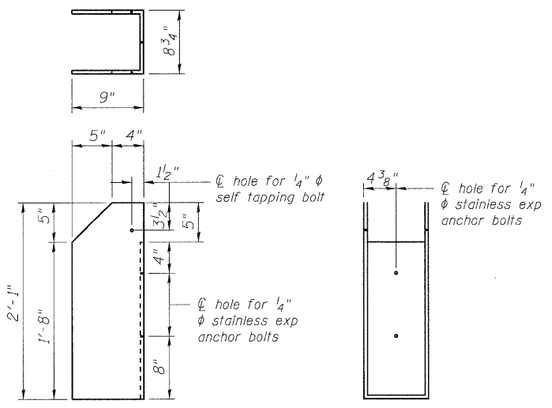

FLOOR DRAIN EXTENSION DETAILS

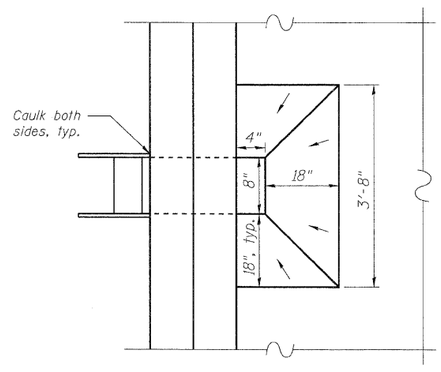

PLAN AT FLOOR DRAINS

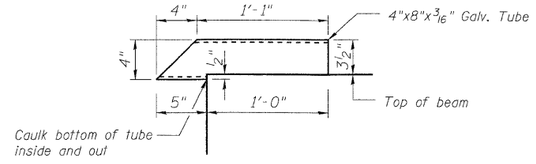

DRAIN DETAIL

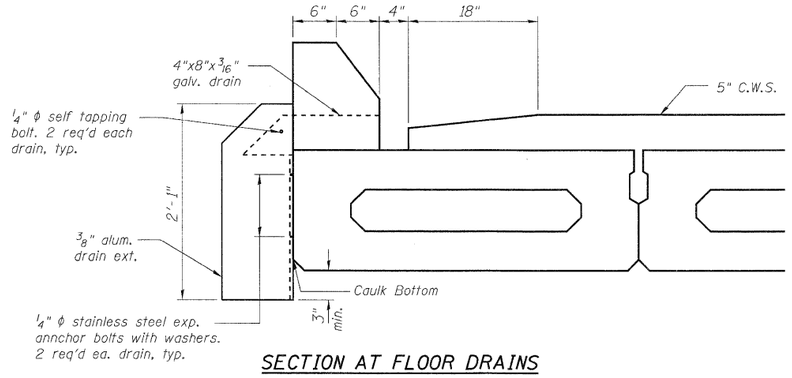

SECTION AT FLOOR DRAINS

NOTES

All field drilled holes shall be coated with an approved zinc rich paint before erection.

Floor drains and floor drain extensions shall be included in the cost of floor drains.

See sht. S9 of S20 for steel railing details.

BILL OF MATERIAL

Item	Unit	Quantity
Floor Drains	Each	12

DESIGNED -	SLV
CHECKED -	DJB
DRAWN -	SLV
CHECKED -	DJB

LOMCO, INC.
CONSULTING ENGINEERS
1560 WALL ST, SUITE 222
NAPERVILLE, ILLINOIS 60563 PH: (630) 577-9100

STEEL RAILING & DRAIN DETAILS
STRUCTURE NO. 049-0059

	F.A.P. RTE.	SECTION	COUNTY	TOTAL SHEETS	SHEET NO.
SHEET NO. S10 OF S20 SHEETS	303	136 B-1	LAKE	43	25
		D-91-290-09	CONTRACT NO. 60F93		
	FED. ROAD DIST. NO. _	ILLINOIS	FED. AID PROJECT		