STATE OF ILLINOIS
DEPARTMENT OF TRANSPORTATION

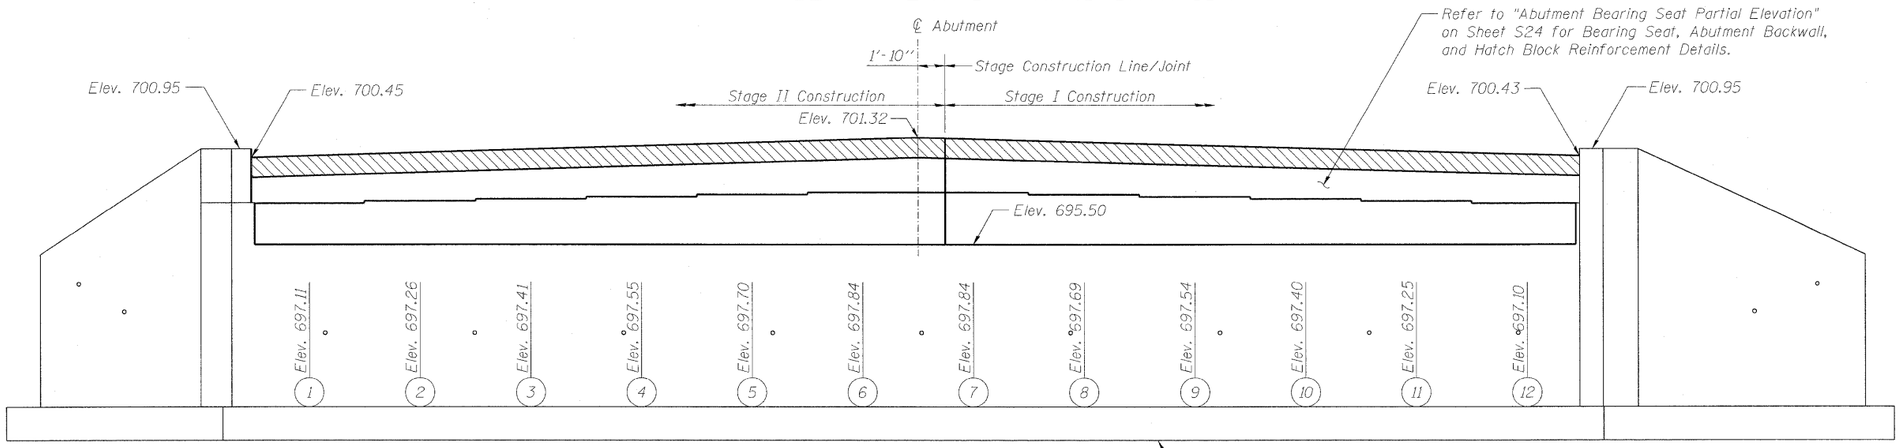

PROPOSED EAST ABUTMENT ELEVATION
(Looking East)

N

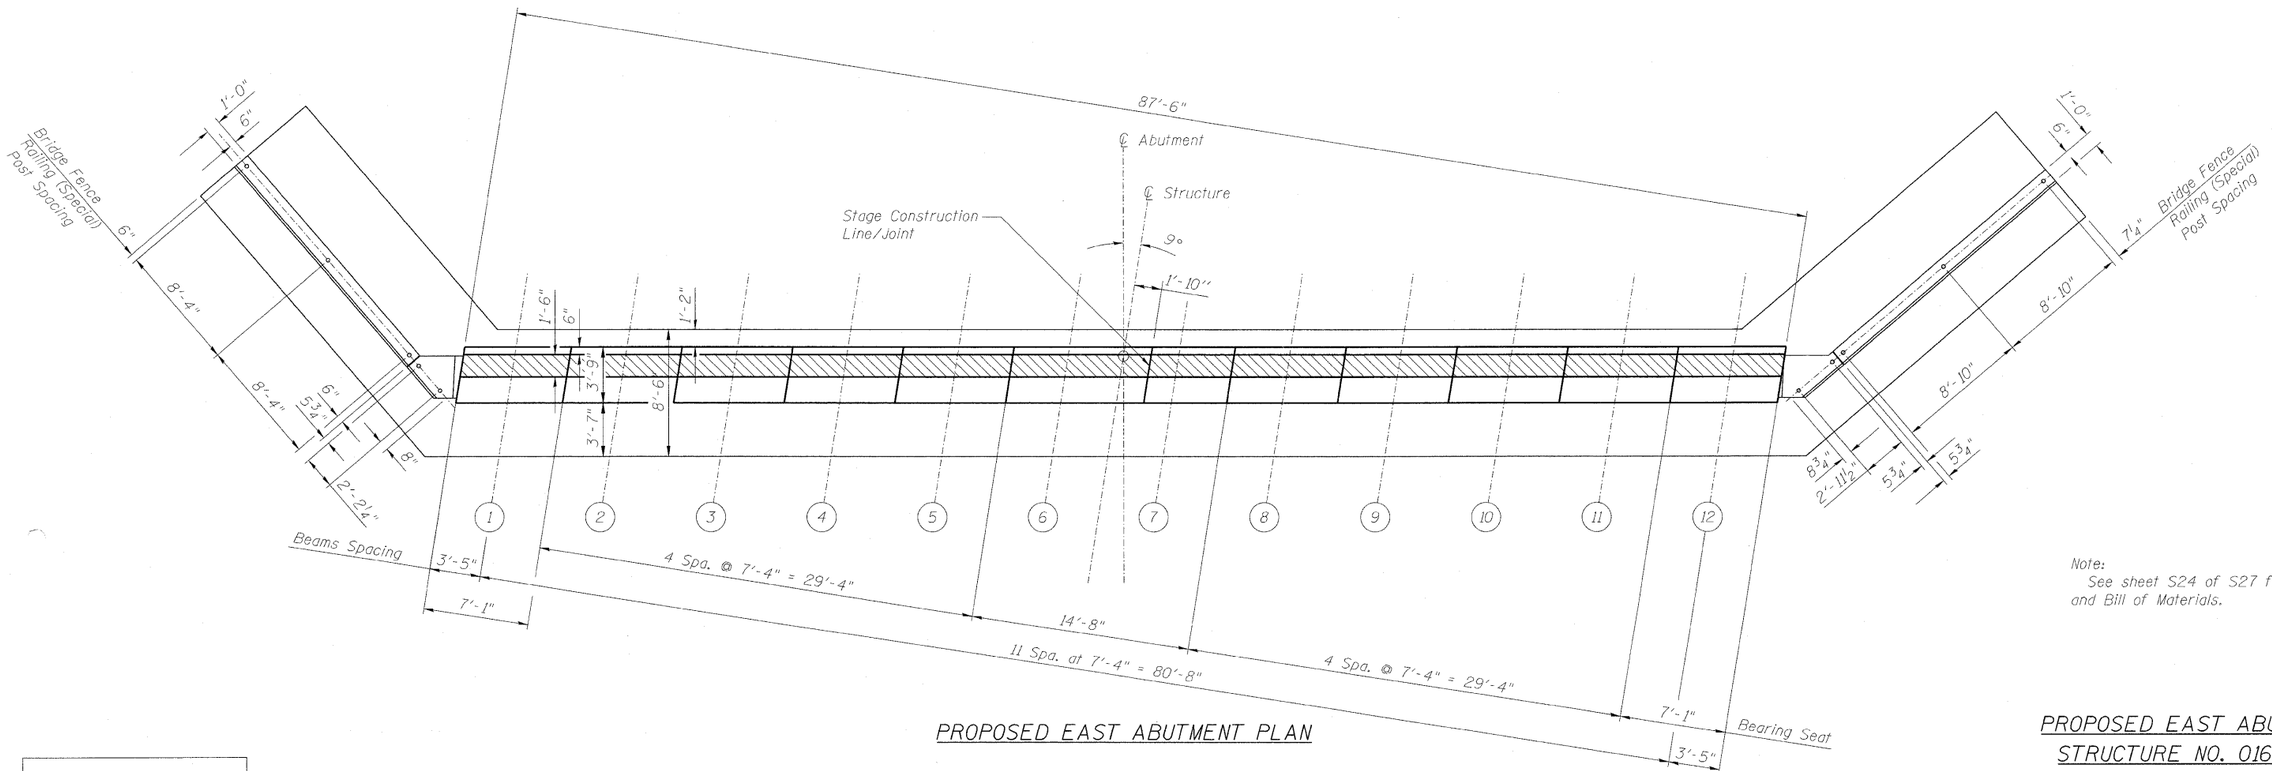

PROPOSED EAST ABUTMENT PLAN

Note:
See sheet S24 of S27 for Abutment Details and Bill of Materials.

PROPOSED EAST ABUTMENT
STRUCTURE NO. 016-0581

DESIGNED	MAH
CHECKED	JMH
DRAWN	DR
CHECKED	JMH

Legend:
- New Construction
- To be Poured after Beams have been erected

COLLINS ENGINEERS INC
123 N. WACKER DR., SUITE 300
CHICAGO, IL 60606
(312) 704-9300
ILLINOIS PROFESSIONAL DESIGN FIRM LICENSE NO. 184-000993

SHEET NO. S22 OF S27 SHEETS

F.A.P. RTE.	SECTION	COUNTY	TOTAL SHEETS	SHEET NO.
339	116-Y-2-BR-1	COOK	74	42
		CONTRACT NO. 60J00		
	ILLINOIS FED. AID PROJECT			