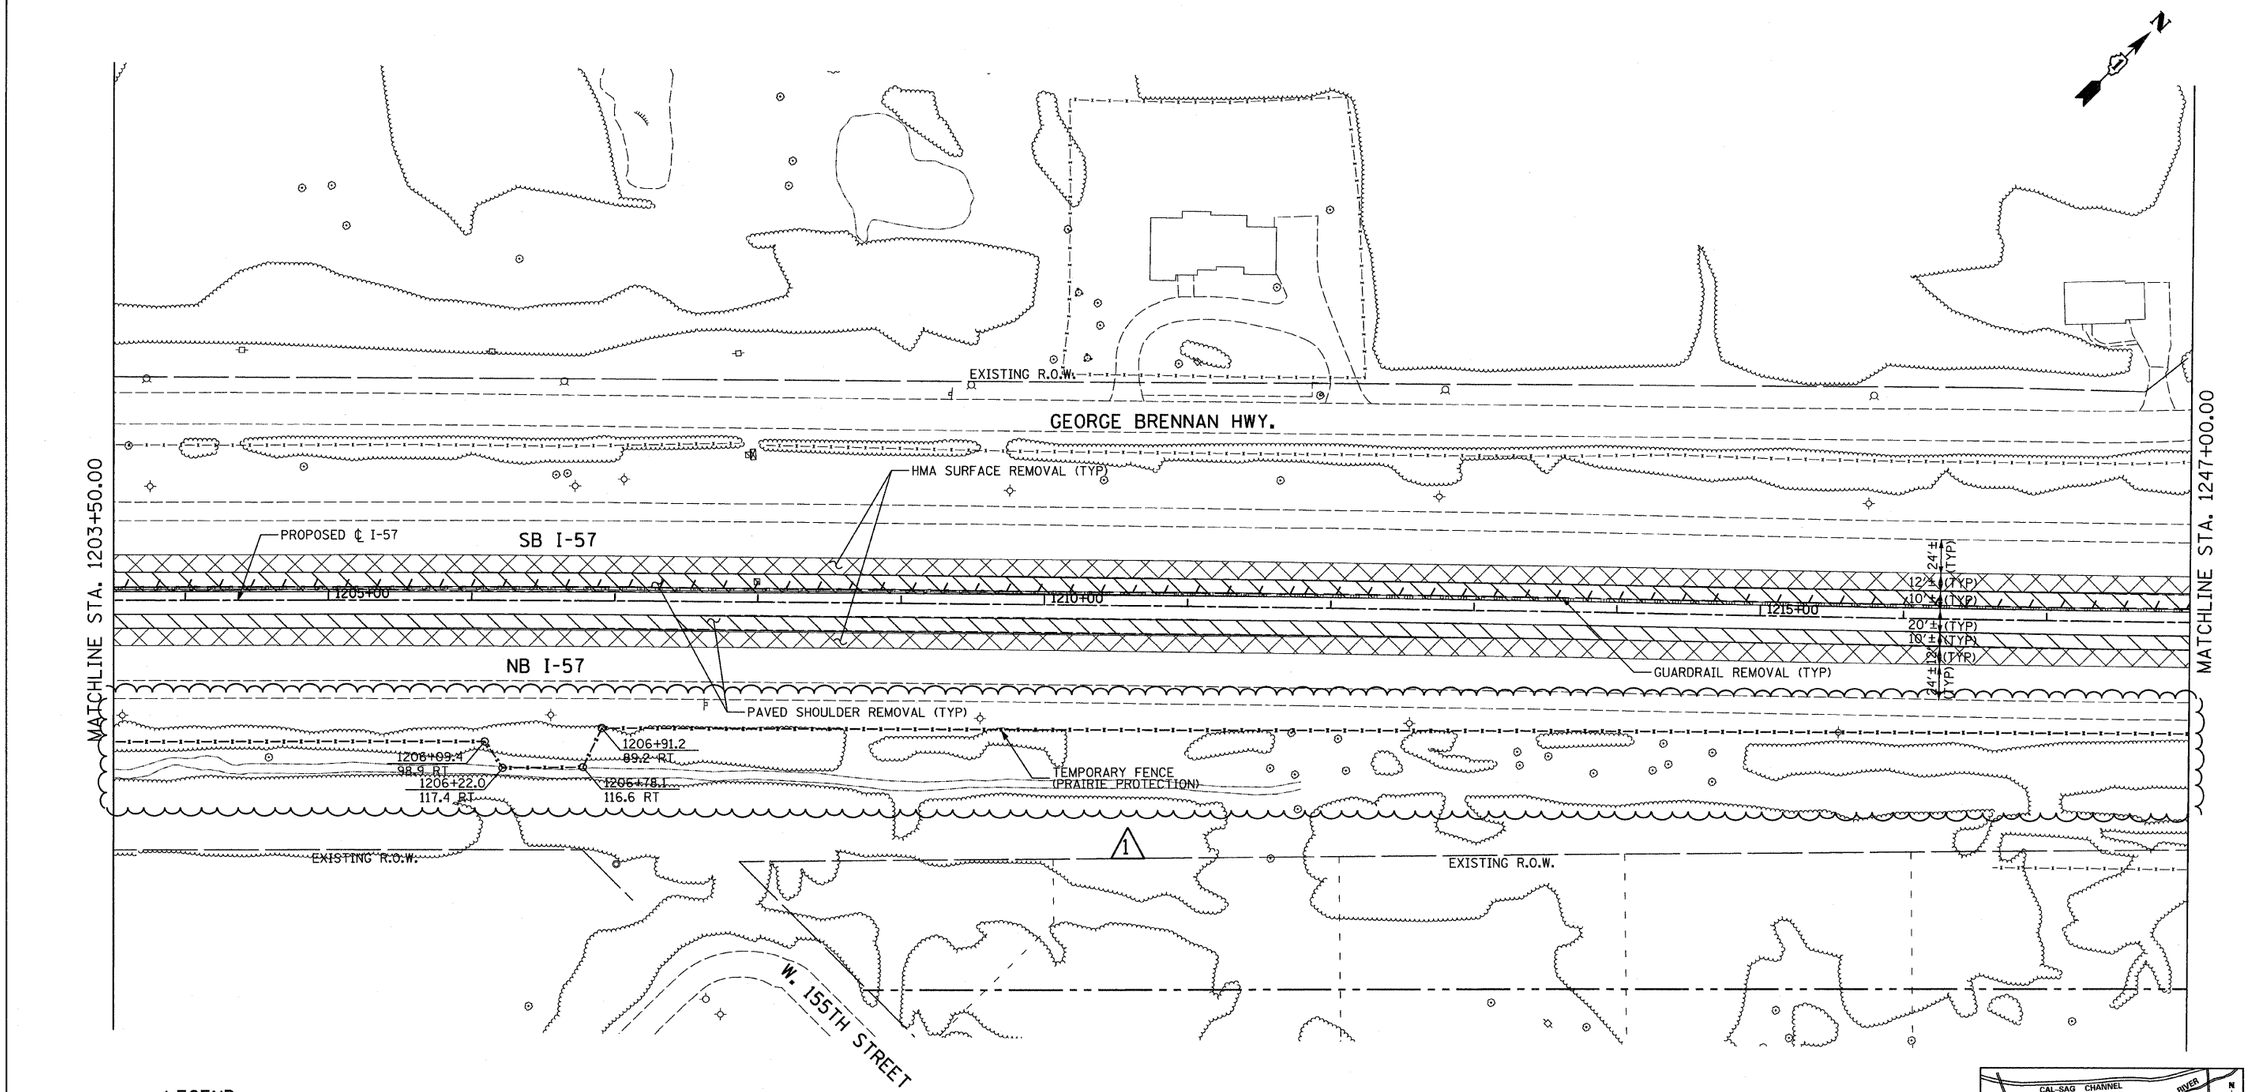

LEGEND:

- PAVED SHOULDER REMOVAL
- HOT-MIX ASPHALT SURFACE REMOVAL, 2 " (SEE PLANS)
- PAVEMENT REMOVAL
- BUTT JOINT
- 10 TREE REMOVAL (UNITS) (NO UNIT SHOWN = <6)
- TREE REMOVAL (ACRES)
- GUARDRAIL REMOVAL
- CHAIN LINK FENCE REMOVAL
- COMB CONC CURB & GUTTER REMOVAL
- CONCRETE MEDIAN BARRIER AND BASE REMOVAL
- LIMITS OF CONSTRUCTION

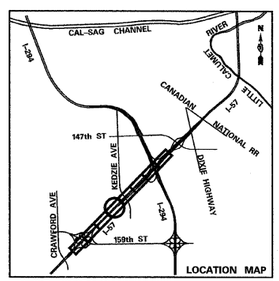

50 0 50 100

SCALE: 1" = 50'-0"

TYLIN INTERNATIONAL	USER NAME =	DESIGNED - CAC	REVISED - 4/29/2010
		DRAWN - CAC	REVISED ⚠ - ADDENDUM 1 05/24/10
	PLOT SCALE =	CHECKED - JDF	REVISED -
	PLOT DATE =	DATE - 3/18/2010	REVISED -

STATE OF ILLINOIS
DEPARTMENT OF TRANSPORTATION

I-57 AT I-294 INTERCHANGE PROJECT
REMOVAL PLANS

SCALE: 1"=50' | SHEET NO. 4 OF 8 SHEETS | STA. 1203+50 TO STA. 1247+00

F.A.I. RTE.	SECTION	COUNTY	TOTAL SHEETS	SHEET NO.
57	1414.2B	COOK	516	35
		CONTRACT NO. 60J27		
FED. ROAD DIST. NO.	ILLINOIS	FED. AID PROJECT		

p:\602540(57-294)\road\p1_157 br\P1_REM_SHT04.dgn

p:\602540(57-294)\road\p1_157 br\P1_REM_SHT04.dgn 5/27/2010 3:26:05 PM

5/27/2010 3:26:05 PM