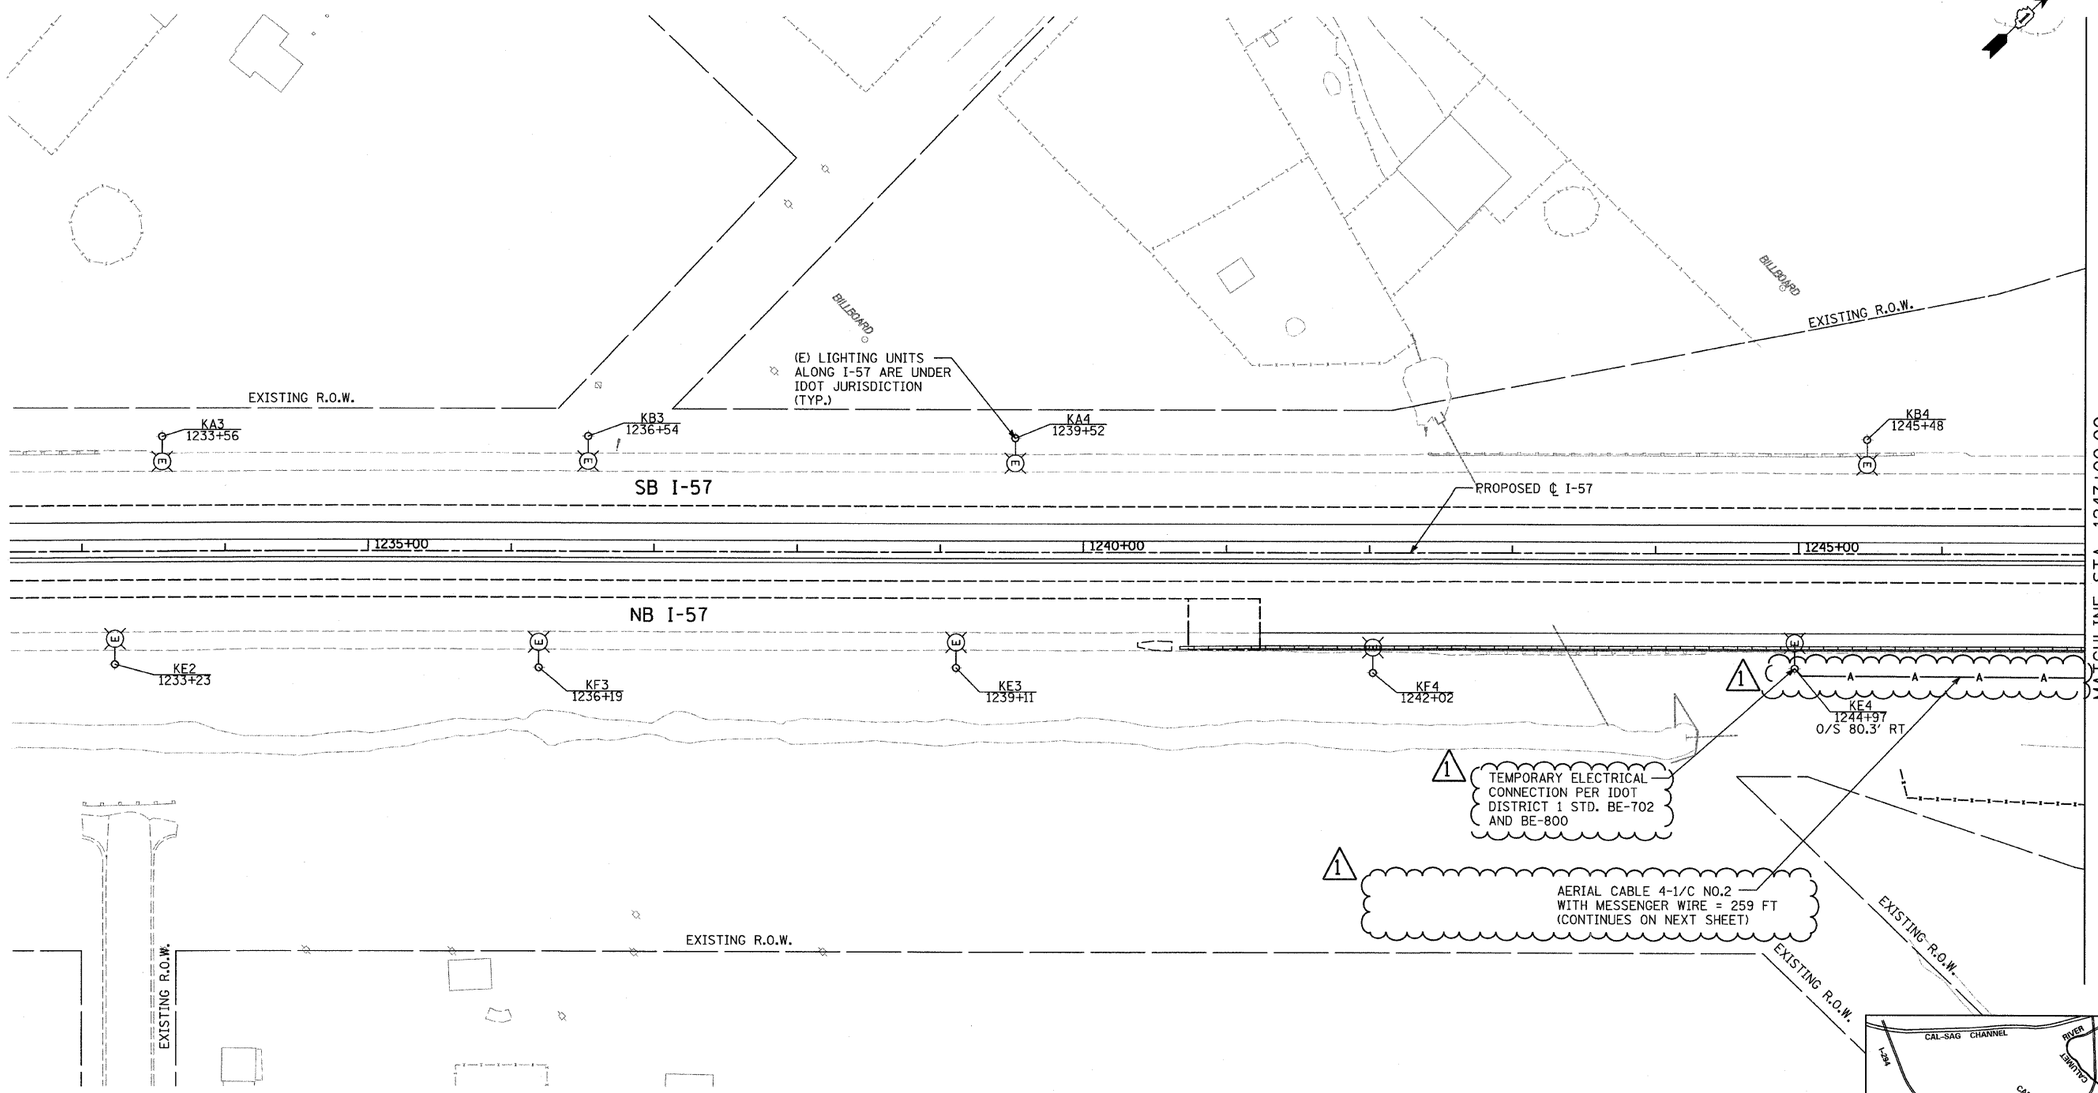

NOTES:

1. IDOT LIGHTING CONTROLLER "K" IS LOCATED AT I-57 STA. 1238+45 ALONG SB I-57.
2. IDOT LIGHTING CONTROLLER "J" IS LOCATED AT I-57 STA. 1286+79 ALONG NB I-57 ON 147TH STREET.

SHEET E6

TY·LIN INTERNATIONAL	USER NAME =	DESIGNED - JDF	REVISED 1 - ADDENDUM 1 05/24/10	STATE OF ILLINOIS DEPARTMENT OF TRANSPORTATION	1 I-57 AT I-294 INTERCHANGE PROJECT PROPOSED STAGE 2 TEMPORARY LIGHTING PLANS - I-57
		DRAWN - JDF	REVISED -		
	PLOT SCALE =	CHECKED - DAJ	REVISED -		
	PLOT DATE =	DATE - 3/18/2010	REVISED -		

SCALE: 1" = 50' | SHEET NO. 1 OF 4 SHEETS | STA. 1232+50 TO STA. 1247+00

F.A.I. RTE.	SECTION	COUNTY	TOTAL SHEETS	SHEET NO.
57	1414.2B	COOK	516	206
		CONTRACT NO. 60J27		
FED. ROAD DIST. NO.	ILLINOIS	FED. AID PROJECT		

D:\602540(57-294)\road\ELEC\P1_PR_LGT_SHT06.dgn

D:\602540(57-294)\road\ELEC\P1_PR_LGT_SHT06.dgn 5/24/2010 9:41:23 AM