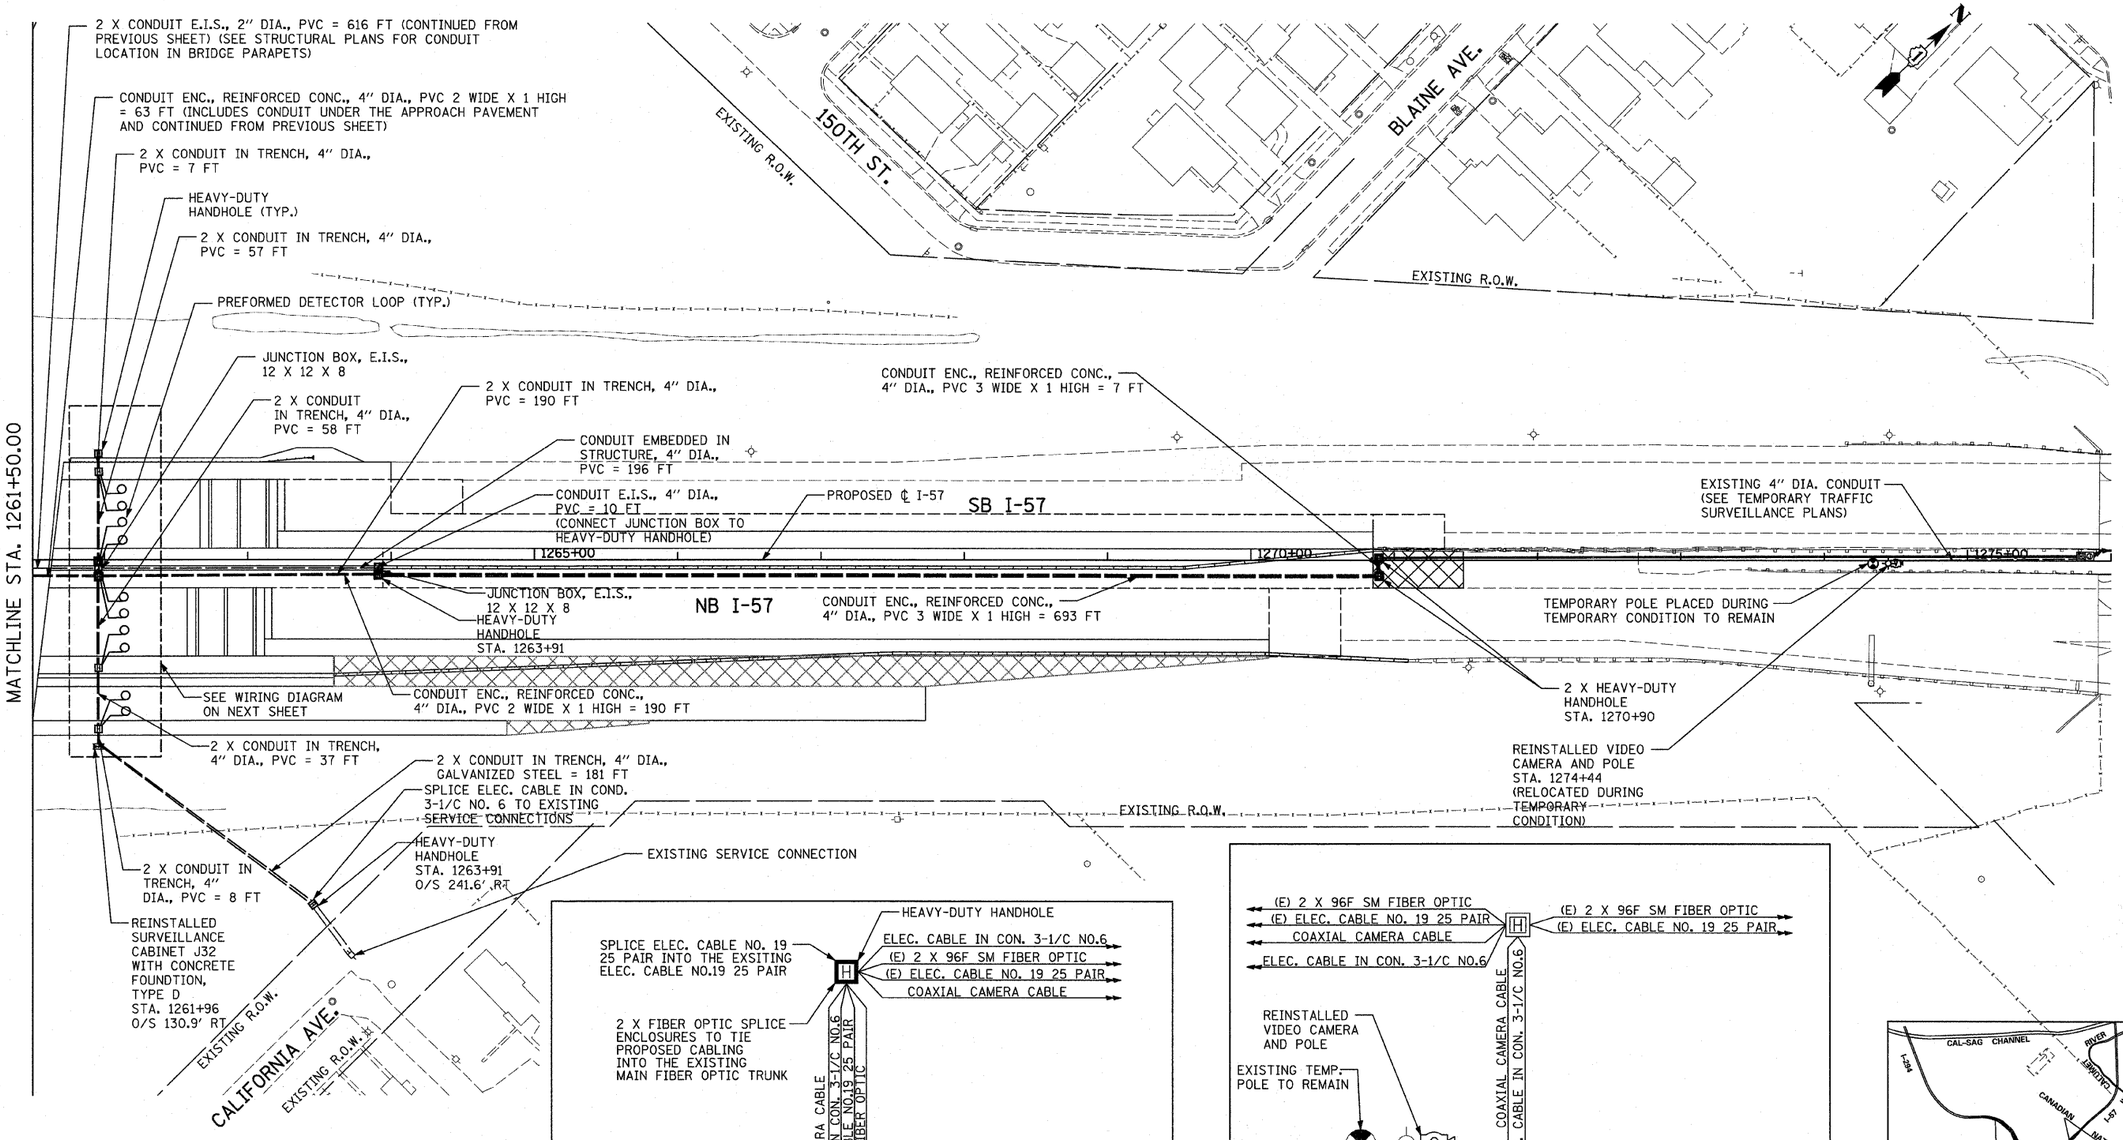

P:\60254(0(57-294)\Road\ELEC\PI_PR_TCS_SHT08.dgn

10:41:41 AM

3/23/2010

TYLIN INTERNATIONAL	USER NAME =	DESIGNED - JDF	REVISED -
		DRAWN - CAC	REVISED -
	PLOT SCALE =	CHECKED - DAJ	REVISED -
	PLOT DATE =	DATE - 3/18/2010	REVISED -

STATE OF ILLINOIS
DEPARTMENT OF TRANSPORTATION

I-57 AT I-294 INTERCHANGE PROJECT
PROPOSED TRAFFIC SURVEILLANCE PLAN

SCALE: 1"=50' | SHEET NO. 8 OF 8 SHEETS | STA. 1261+50 TO STA. 1276+00

F.A.I. RTE.	SECTION	COUNTY	TOTAL SHEETS	SHEET NO.
57	1414.2B	COOK	516	236
		CONTRACT NO. 60J27		
FED. ROAD DIST. NO.	ILLINOIS	FED. AID PROJECT		

P:\60254(0(57-294)\Road\ELEC\P1_PR_TCS_SHT08.dgn