STATE OF ILLINOIS
DEPARTMENT OF TRANSPORTATION

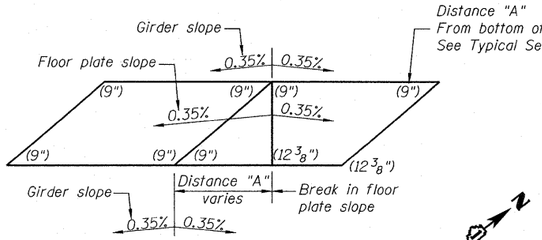

SLOPE KEY PLAN

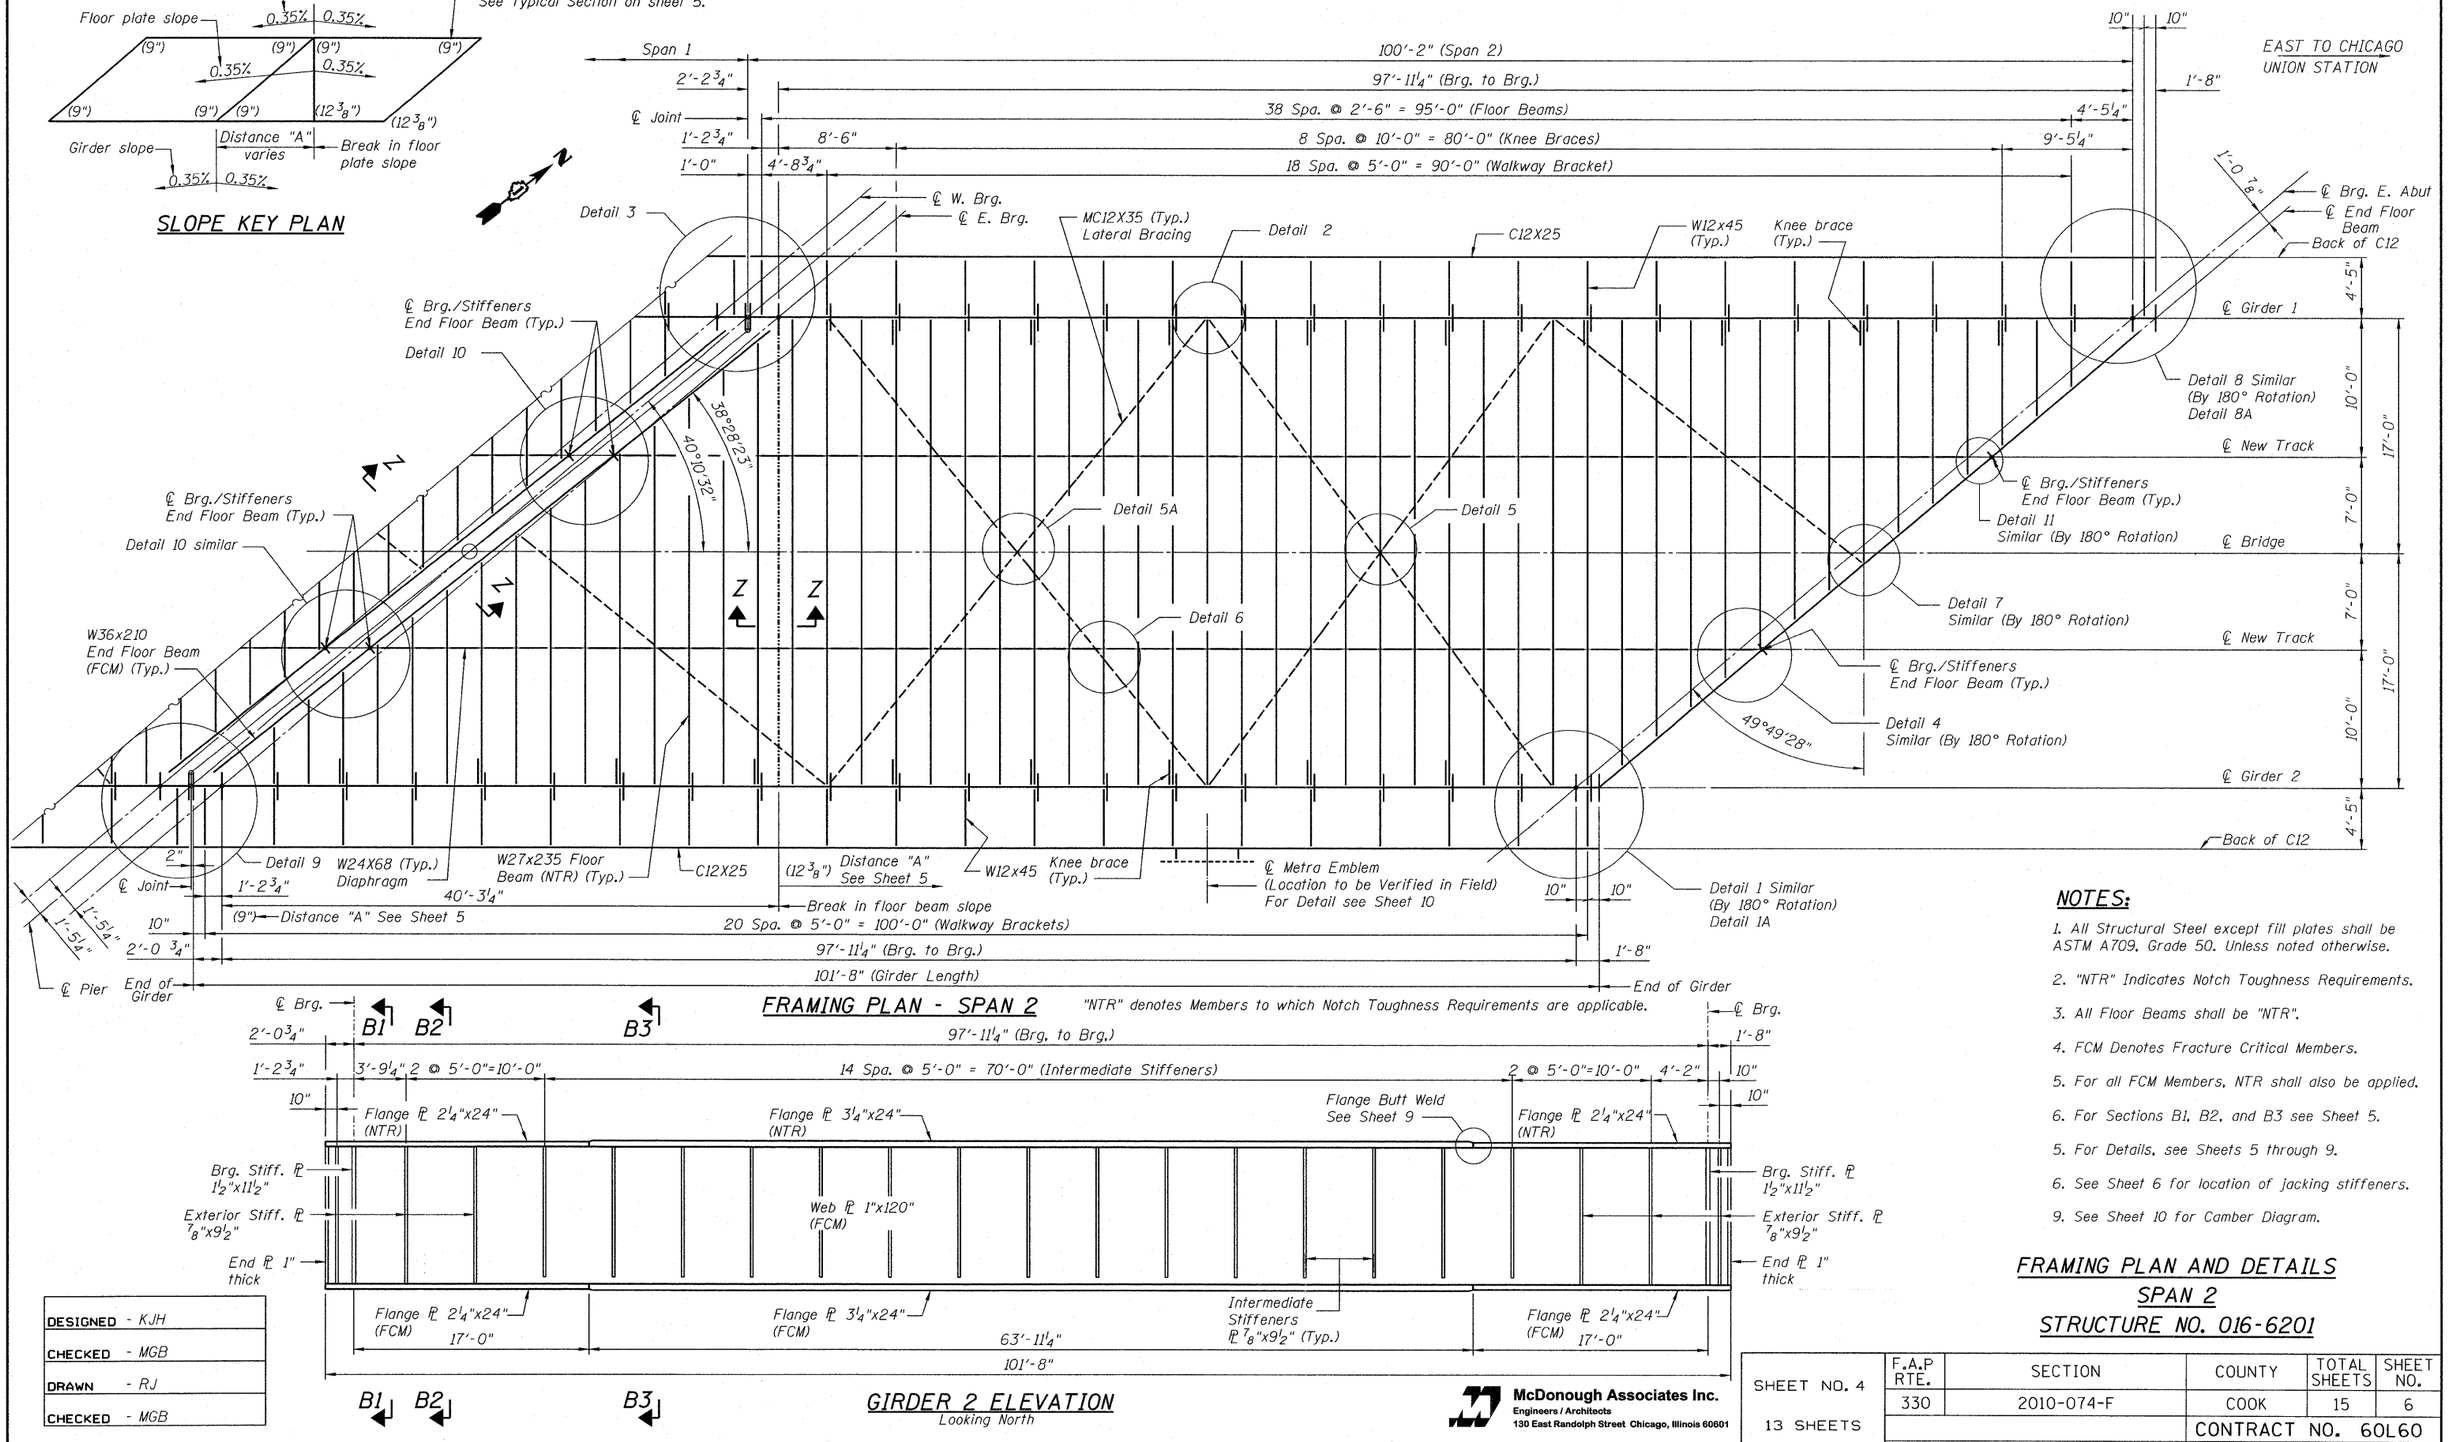

FRAMING PLAN - SPAN 2

"NTR" denotes Members to which Notch Toughness Requirements are applicable.

GIRDER 2 ELEVATION
Looking North

NOTES:

1. All Structural Steel except fill plates shall be ASTM A709, Grade 50. Unless noted otherwise.
2. "NTR" Indicates Notch Toughness Requirements.
3. All Floor Beams shall be "NTR".
4. FCM Denotes Fracture Critical Members.
5. For all FCM Members, NTR shall also be applied.
6. For Sections B1, B2, and B3 see Sheet 5.
5. For Details, see Sheets 5 through 9.
6. See Sheet 6 for location of jacking stiffeners.
9. See Sheet 10 for Camber Diagram.

FRAMING PLAN AND DETAILS
SPAN 2
STRUCTURE NO. 016-6201

DESIGNED	- KJH
CHECKED	- MGB
DRAWN	- RJ
CHECKED	- MGB

McDonough Associates Inc.
Engineers / Architects
130 East Randolph Street Chicago, Illinois 60601

SHEET NO. 4	F.A.P RTE.	SECTION	COUNTY	TOTAL SHEETS	SHEET NO.
13 SHEETS	330	2010-074-F	COOK	15	6
			CONTRACT NO. 60L60		
	DATE: 08/12/10	ILLINOIS	FED. AID PROJECT		

0166201-60L60-004-Framing.dgn