LEGEND

REMOVAL ITEM

NOTES:

1. ALL PROPOSED ENTRANCES TO BE REPLACED IN KIND. AGGREGATE ENTRANCES TO BE REPLACED WITH HOT-MIX ASPHALT.
2. ALL EXISTING TREES TO REMAIN SHALL BE PROTECTED. THIS WORK SHALL BE PAID FOR AS TEMPORARY FENCE.

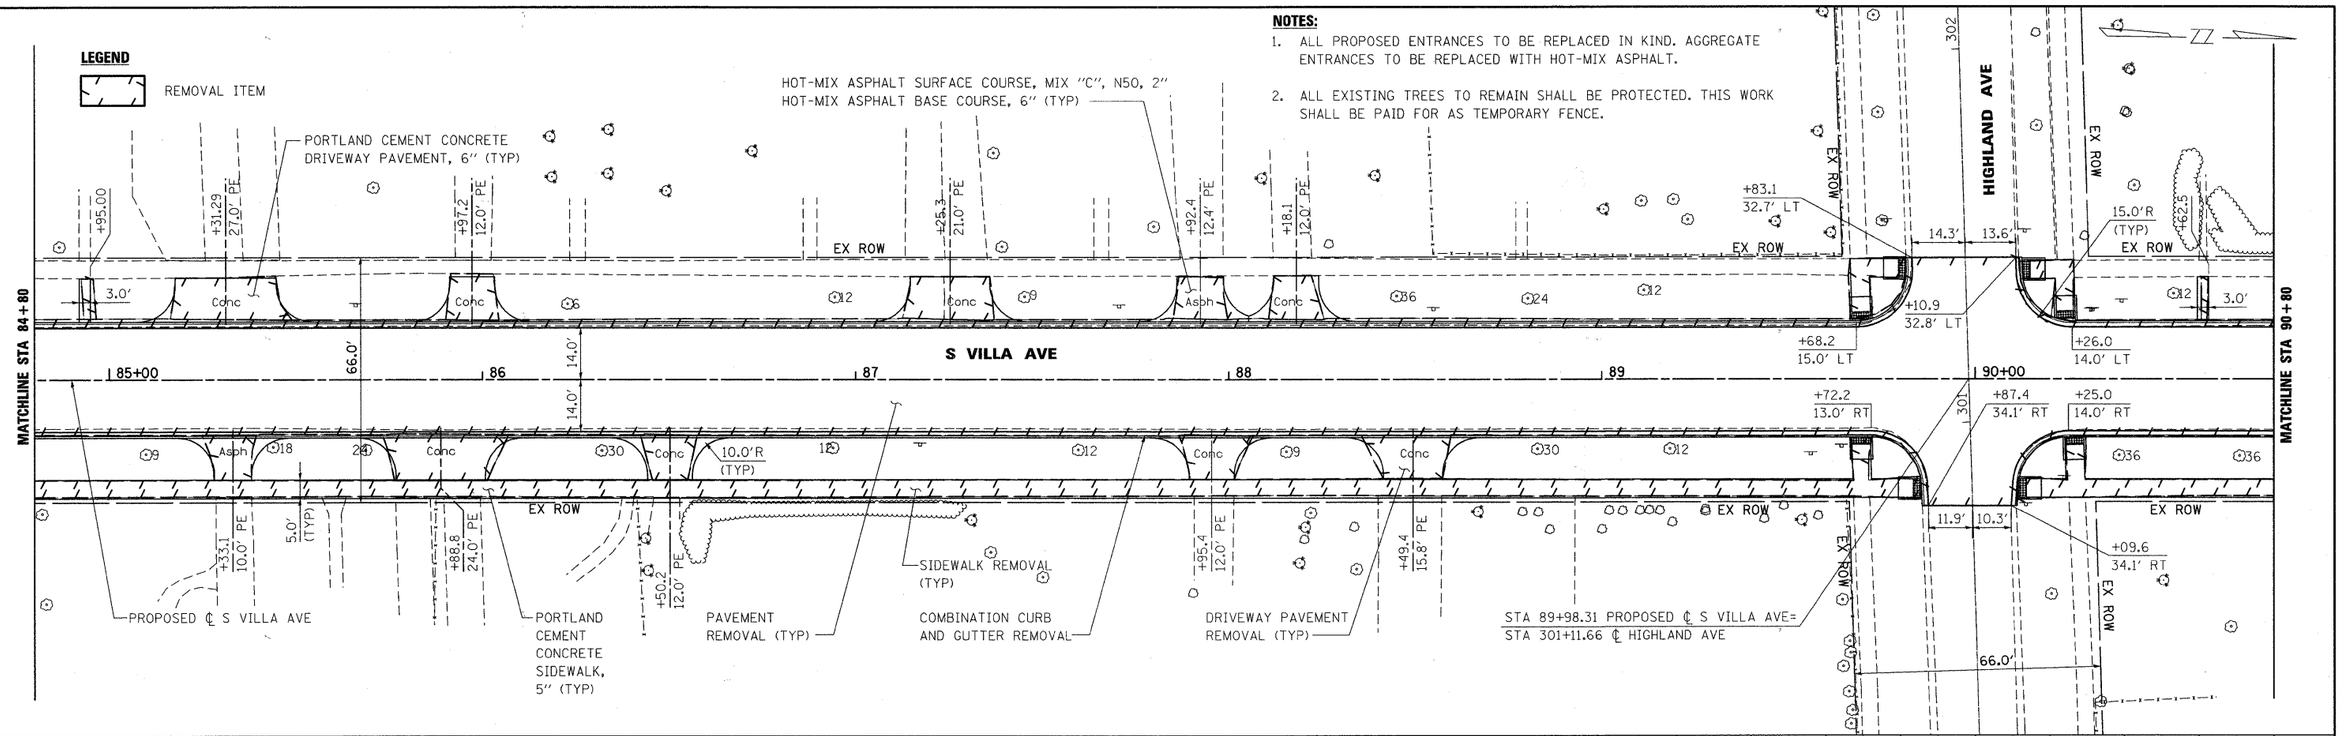

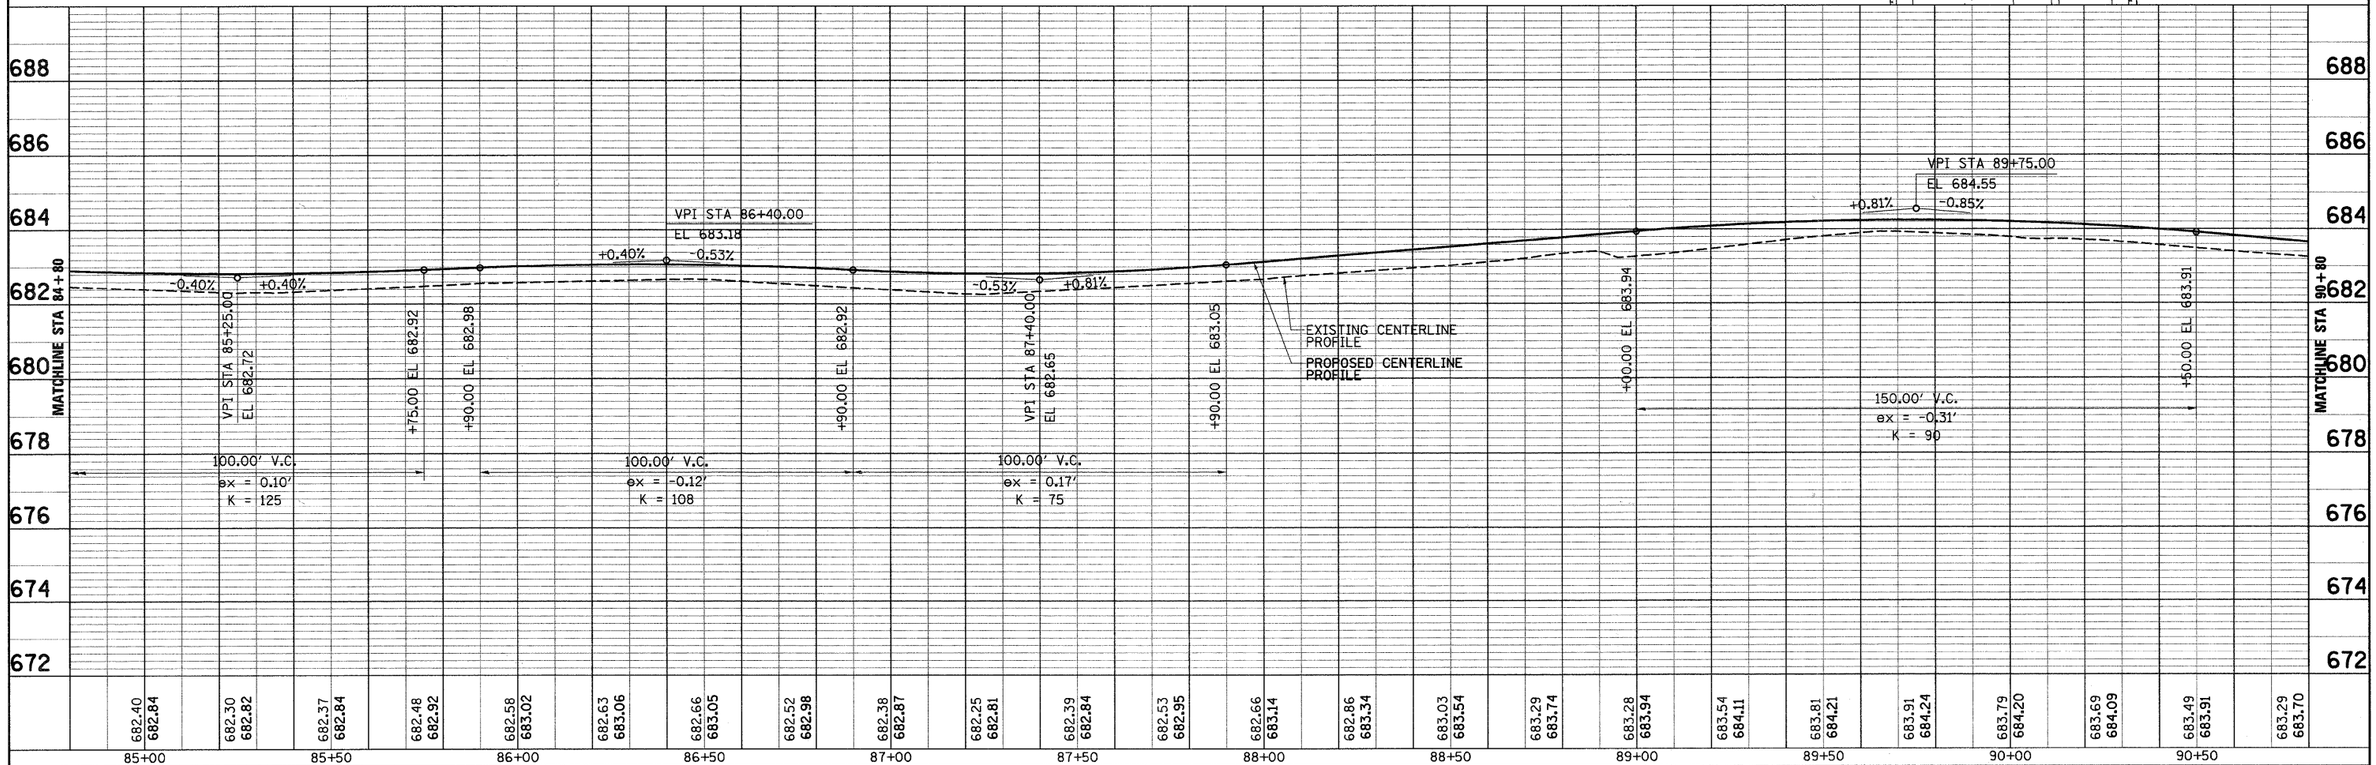

FILE NAME = 022_650ppØ5.dgn	USER NAME = $USER$	DESIGNED - J.G.	REVISED -	**VILLAGE OF VILLA PARK, ILLINOIS**
		DRAWN - E.D.	REVISED -	
	PLOT SCALE = 1:20	CHECKED -	REVISED -	
	PLOT DATE = 6/15/2010	DATE - 9/23/2009	REVISED -	

PLAN AND PROFILE

SCALE: 1"=20' | SHEET NO. 5 OF 11 SHEETS | STA. 63+19.78 TO STA. 116+71.35

F.A.U. RTE.	SECTION	COUNTY	TOTAL SHEETS	SHEET NO.
2652	00-00070-00-PV	DuPAGE	160	22
		CONTRACT NO. 63379		
		ILLINOIS FED. AID PROJECT		

PLAN: SURVEYED, PLOTTED, GRADES CHECKED, ALIGNMENT CHECKED, NOTE BOOK, NO.

PROFILE: SURVEYED, PLOTTED, GRADES CHECKED, ALIGNMENT CHECKED, STRUCTURE NO(S).

DATE / BY / CADD FILE NAME