PLAN
SURVEYED
ALIGNMENT CHECKED
RT. OF WAY CHECKED
CADD FILE NAME
NOTE BOOK
NO.
BY
DATE

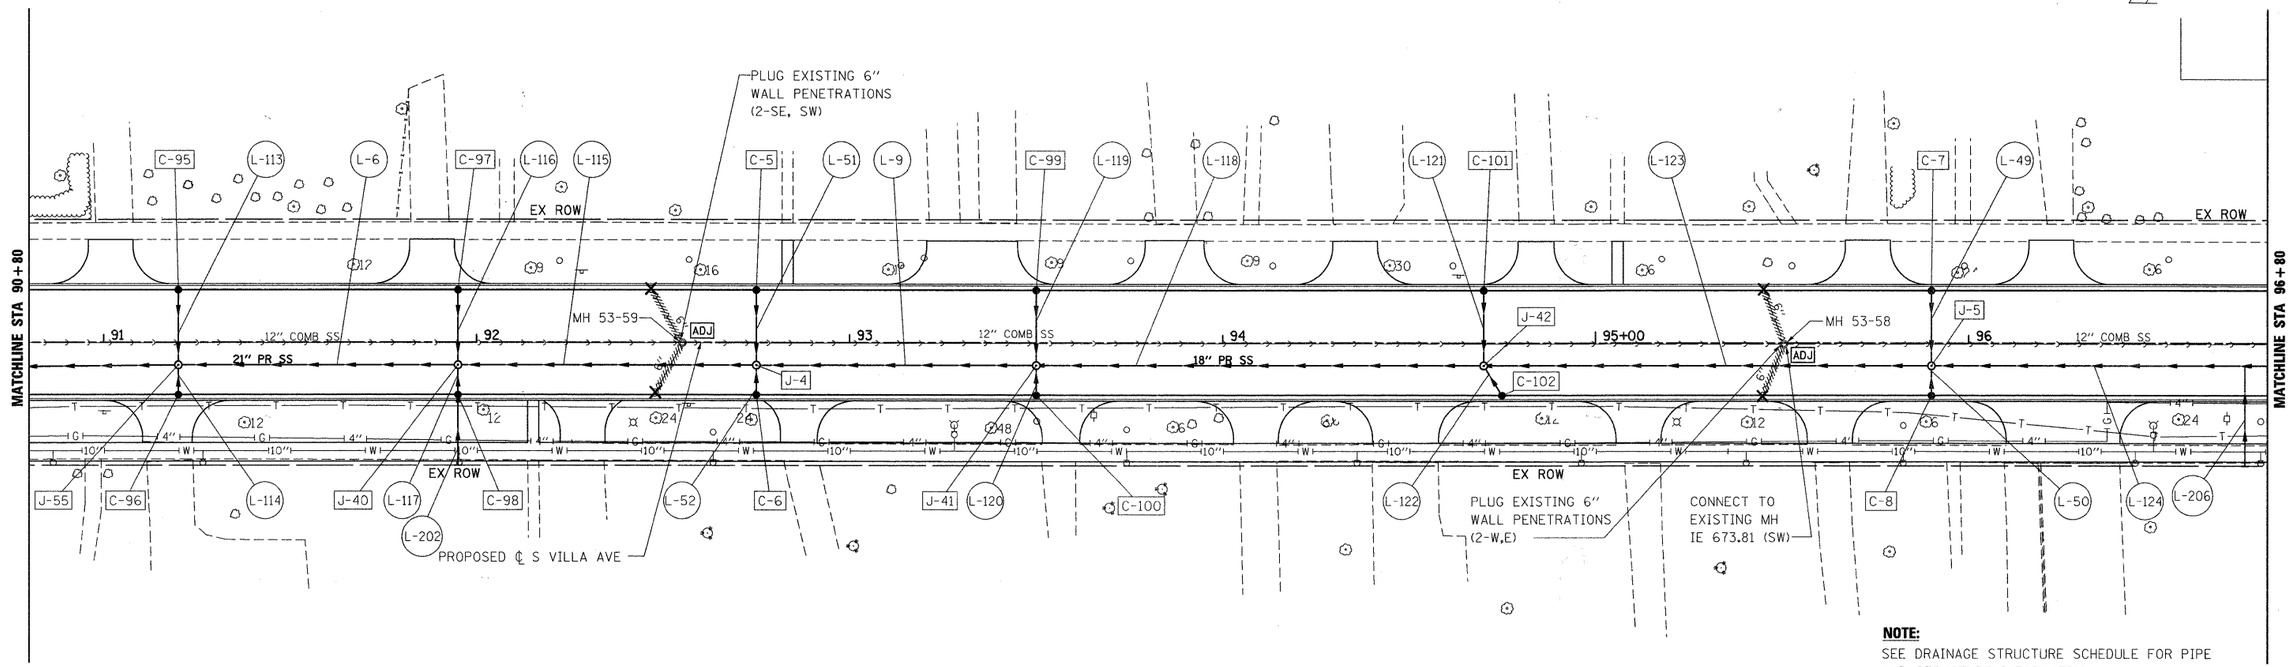

NOTE:
SEE DRAINAGE STRUCTURE SCHEDULE FOR PIPE AND STRUCTURE INFORMATION.

PROFILE
SURVEYED
ALIGNMENT CHECKED
R.O.W. NOTED
NOTE BOOK
NO.
BY
DATE
STRUCTURE NOTATIONS CHKD

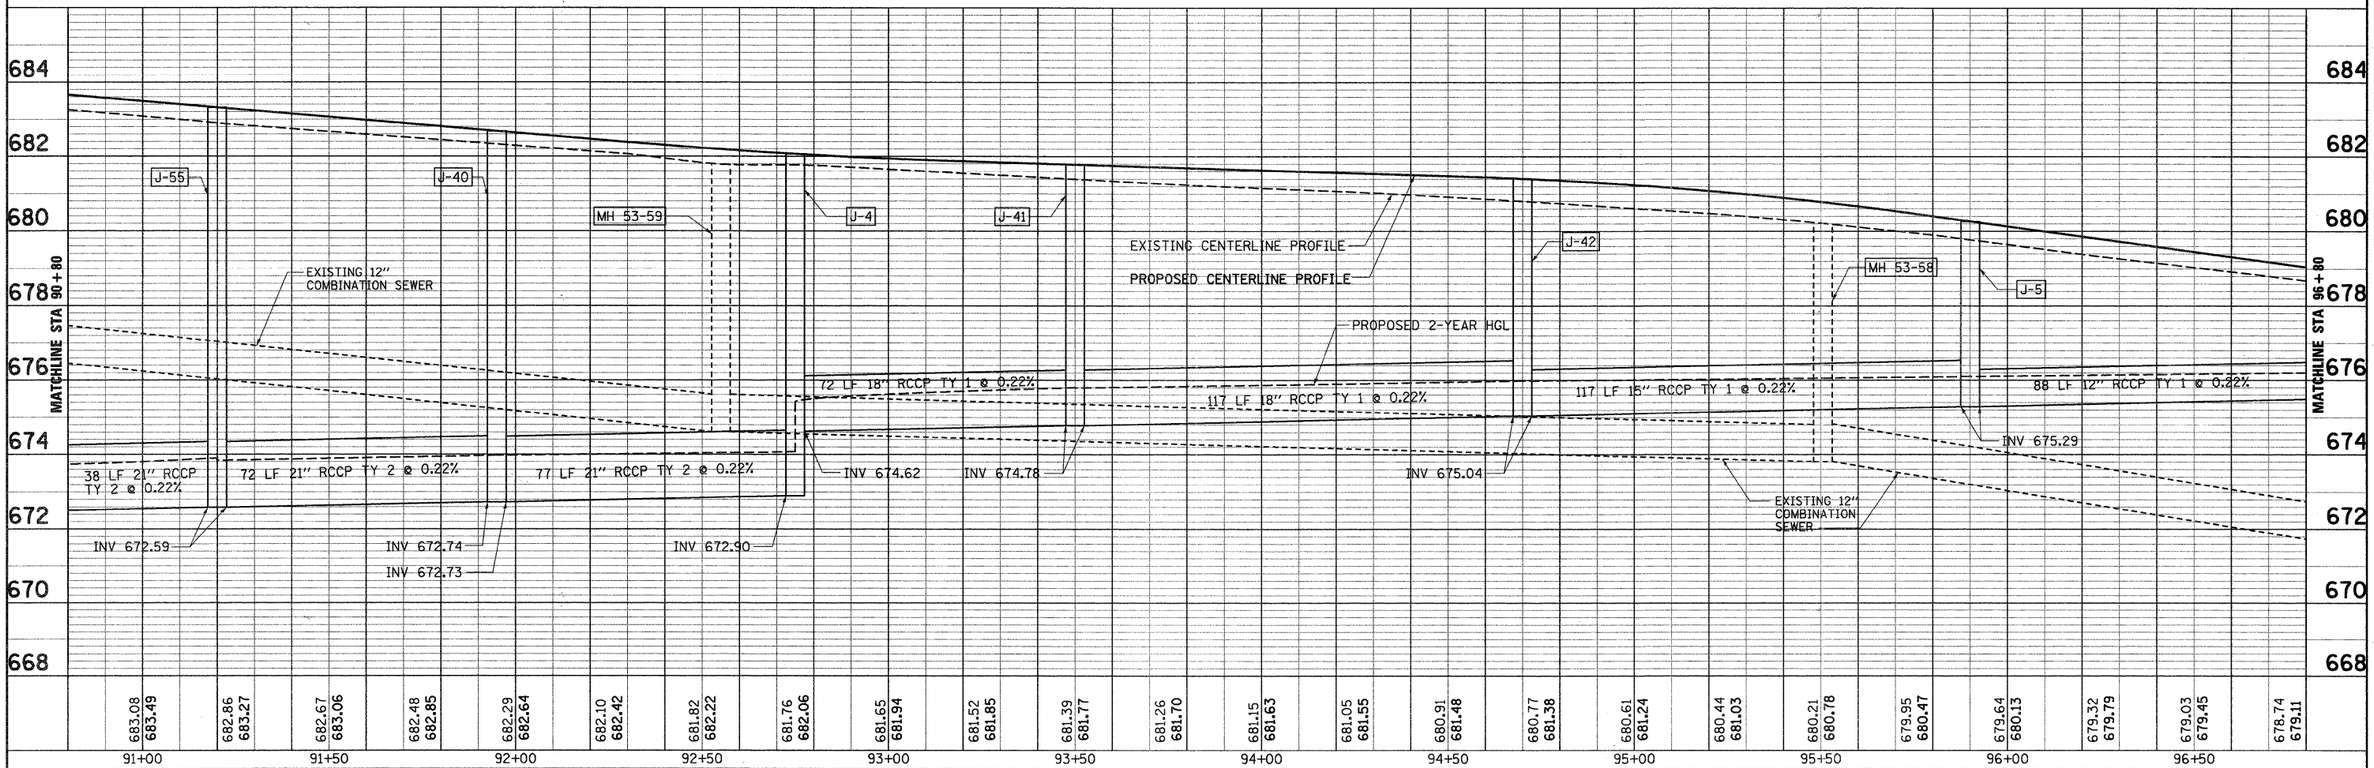

FILE NAME = 049_650st06.dgn	USER NAME = $USER$	DESIGNED - J.G.	REVISED -	VILLAGE OF VILLA PARK, ILLINOIS	DRAINAGE AND UTILITIES PLAN			F.A. U. RTE.	SECTION	COUNTY	TOTAL SHEETS	SHEET NO.
		DRAWN - E.D.	REVISED -					2652	00-00070-00-PV	DuPAGE	160	49
	PLOT SCALE = 1:20	CHECKED -	REVISED -		SCALE: 1"=20'	SHEET NO. 6 OF 11 SHEETS	STA. 63+19.78 TO STA. 116+71.35			CONTRACT NO. 63379		
	PLOT DATE = 6/15/2010	DATE - 9/23/2009	REVISED -							ILLINOIS FED. AID PROJECT		