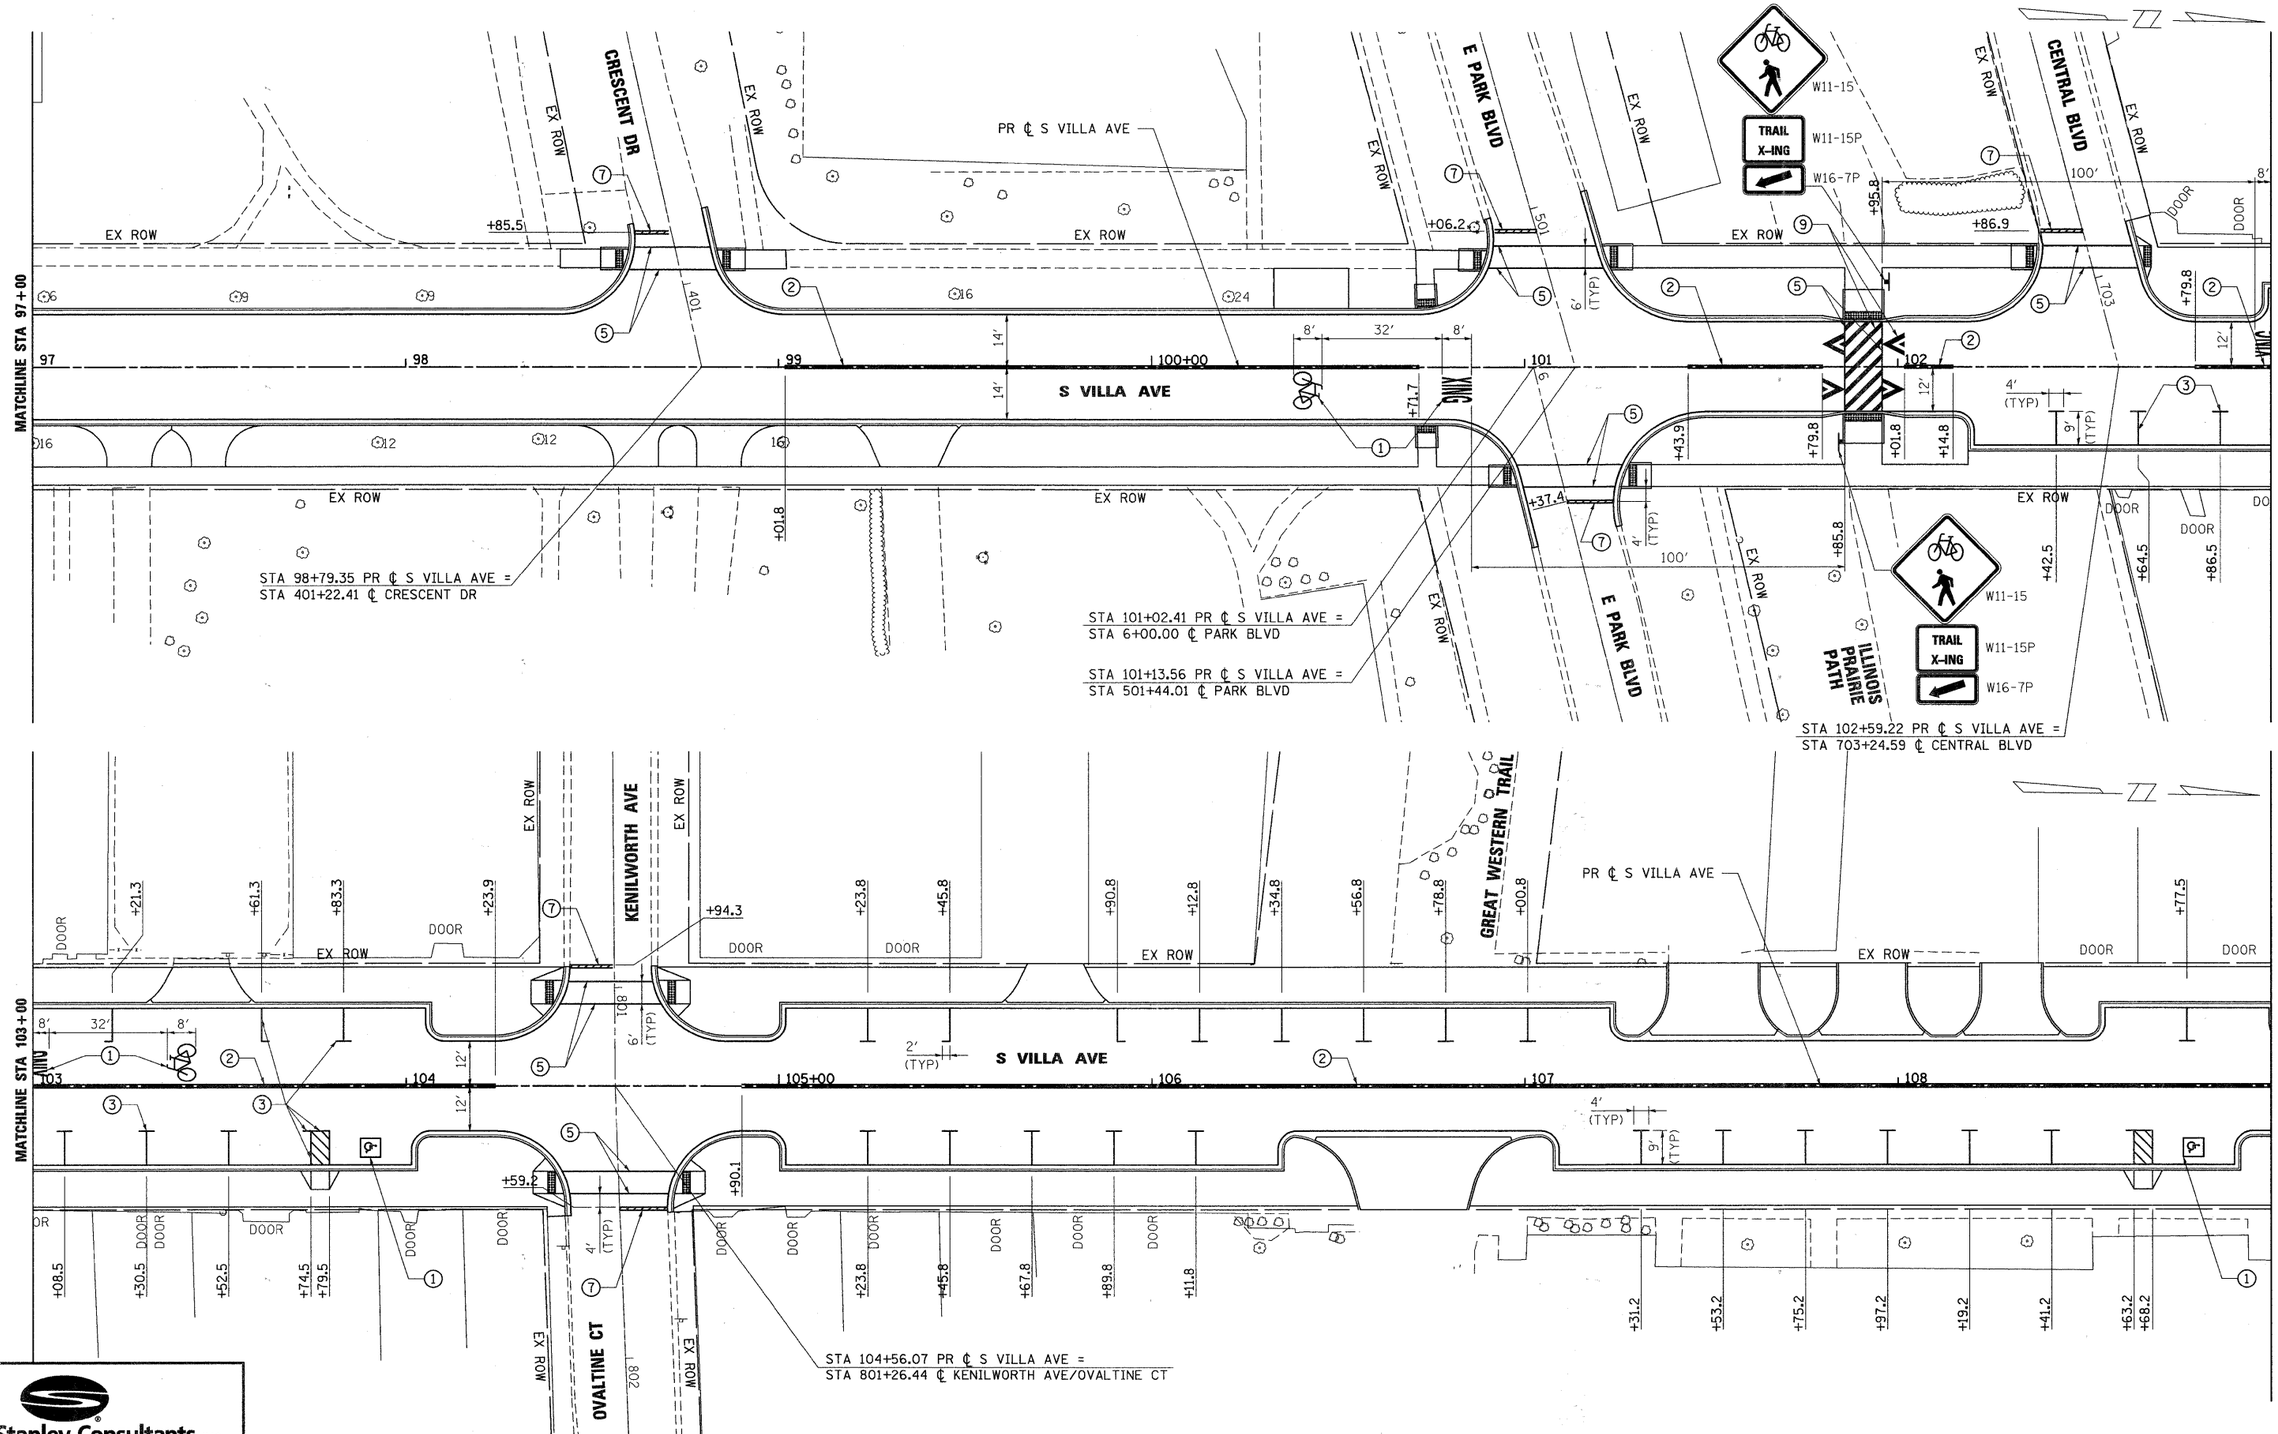

Stanley Consultants INC.
850 West Higgins Road, Suite 730, Chicago, Illinois 60631-2801
www.stanleygroup.com
Illinois Firm Registration No. 184-00533
(773) 693-9624

FILE NAME = 258_650pm02.dgn	USER NAME = $USER$	DESIGNED - J.G.	REVISED -
		DRAWN - E.D.	REVISED -
	PLOT SCALE = 1:20	CHECKED -	REVISED -
	PLOT DATE = 6/15/2010	DATE - 9/23/2009	REVISED -

VILLAGE OF VILLA PARK, ILLINOIS

PAVEMENT MARKING PLAN

SCALE: 1"=20' | SHEET NO. 2 OF 4 SHEETS | STA. 63+19.78 TO STA. 116+71.35

F.A. U. RTE.	SECTION	COUNTY	TOTAL SHEETS	SHEET NO.
2652	00-00070-00-PV	DuPAGE	160	58
		CONTRACT NO. 63379		
FED. ROAD DIST. NO.	ILLINOIS	FED. AID PROJECT		