PROVIDE TEMPORARY INFORMATION SIGNS AT THE LOCATIONS DESIGNATED BY THE ENGINEER. SEE TC-22 ARTERIAL INFORMATION SIGN DETAIL.

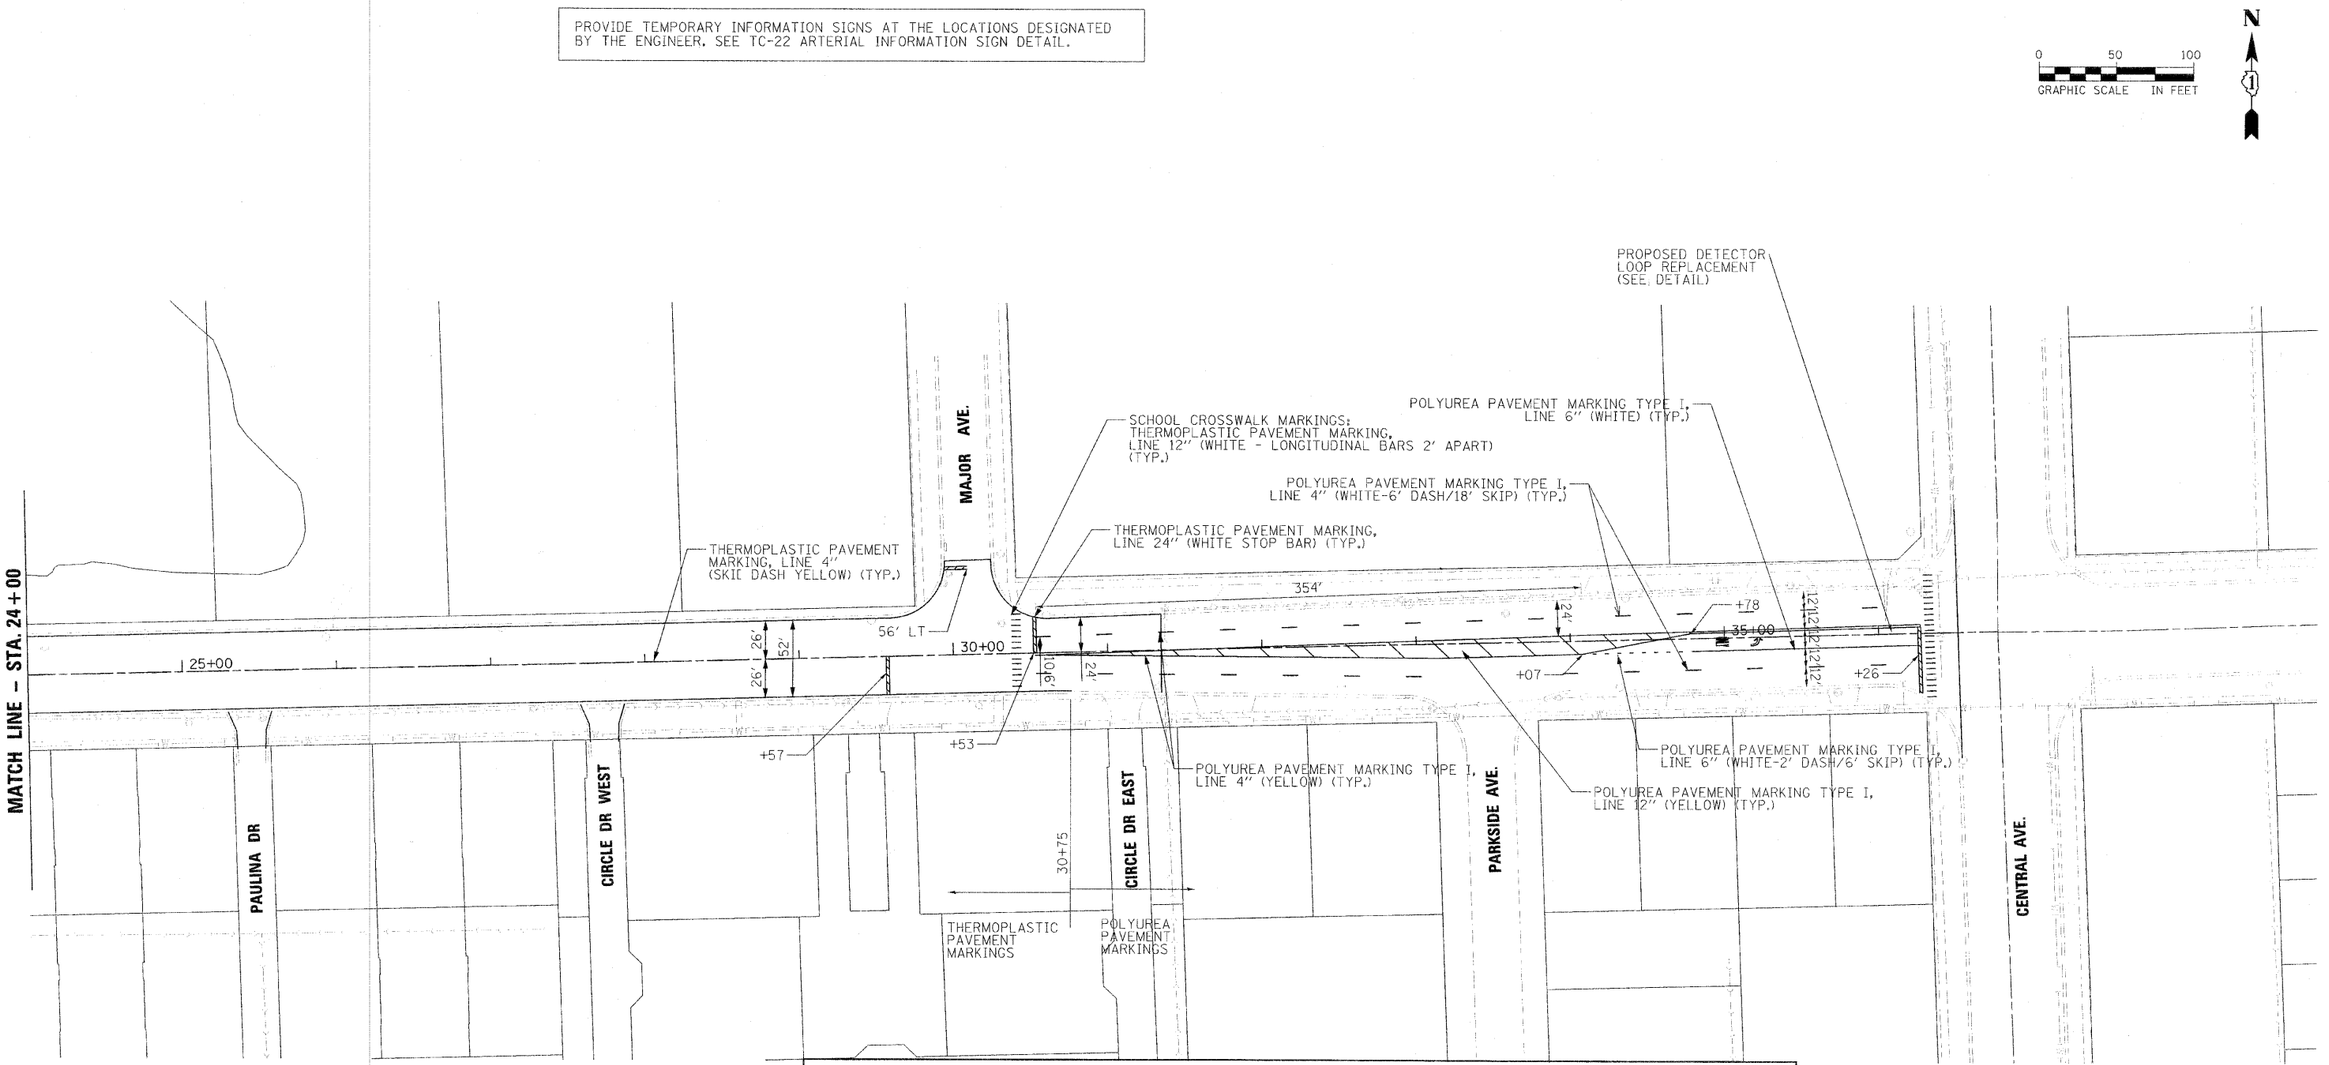

SIGN PANEL DETAILS

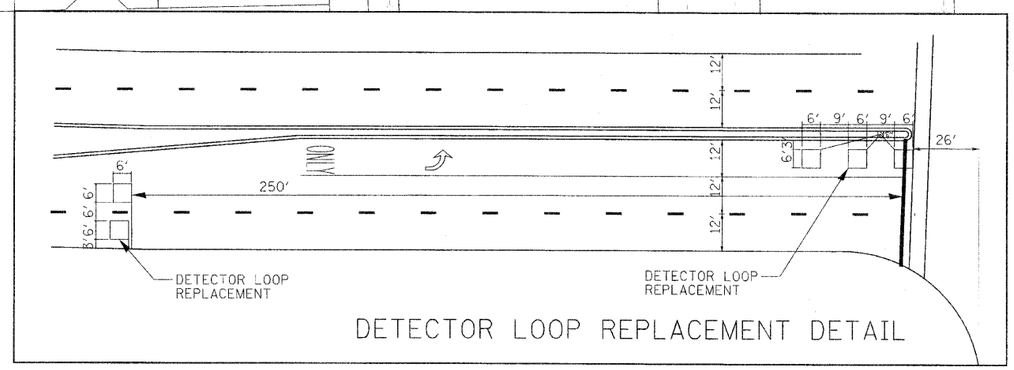

NOTE: DETECTOR LOOP REPLACEMENT SHALL BE INSTALLED IF EXISTING LOOPS ARE DISTURBED

URS

DESIGNED	KB	REVISED	
DRAWN	IS	REVISED	
CHECKED	DL	REVISED	
DATE	6/17/10	REVISED	

STATE OF ILLINOIS
DEPARTMENT OF TRANSPORTATION

PAVEMENT MARKING PLAN

SCALE: 50' | SHEET NO. 2 OF 2 SHEETS | STA. 24+00 | TO STA. 36+51.4

F.A.U. RTE.	SECTION	COUNTY	TOTAL SHEETS	SHEET NO.
1574	10-00175-00-RS	COOK	20	8

CONTRACT NO. 63497

FED. ROAD DIST. NO. 1 | ILLINOIS | FED. AID PROJECT