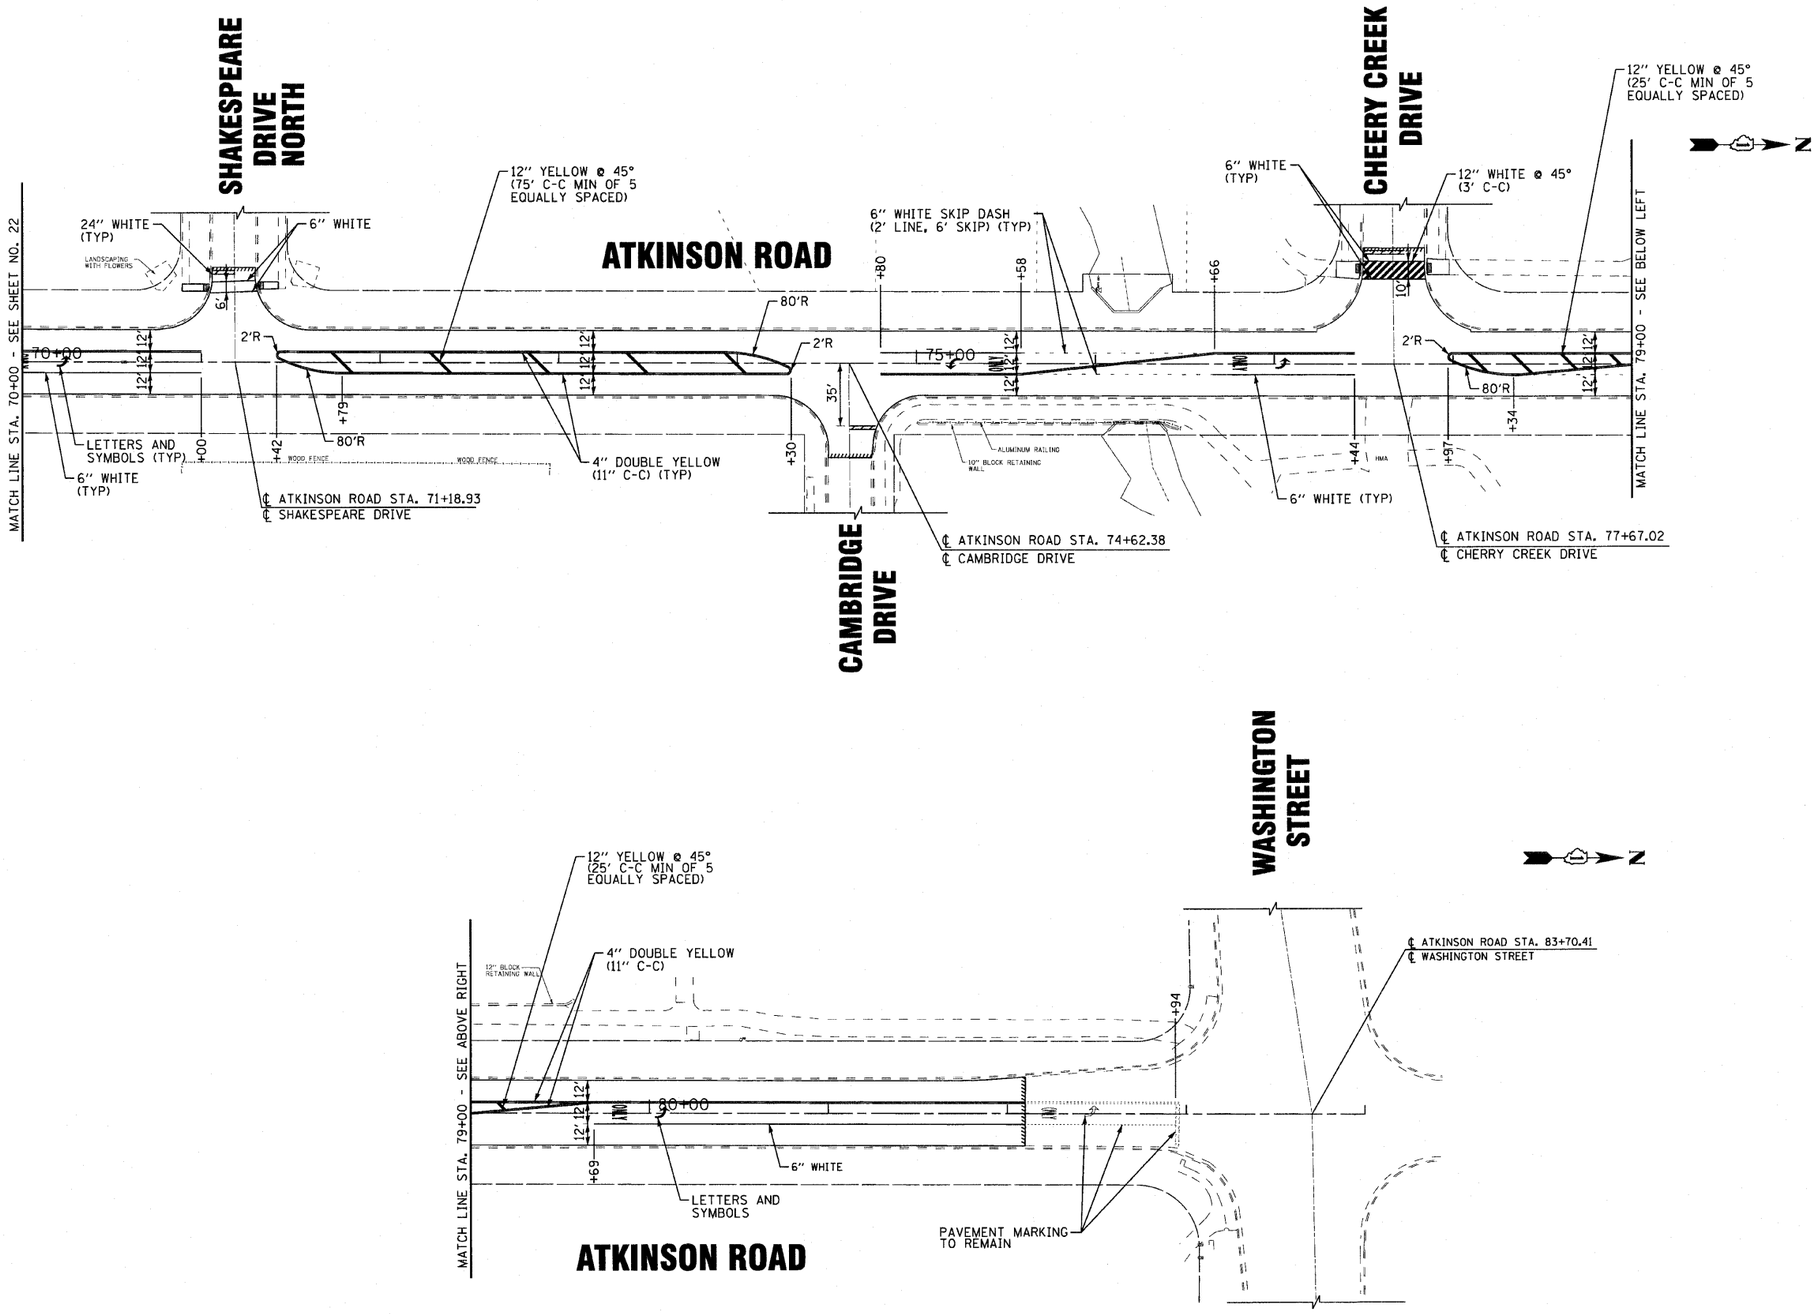

COPYRIGHT © 2008 BY BAXTER & WOODMAN, INC.
STATE OF ILLINOIS - PROFESSIONAL DESIGN FIRM
LICENSE NO. - 184-001221 - EXPIRES 4/30/2011
LAST PLOT: 6/9/2010 04:03 PM
USER: rwall
...\plotdrivers\PDF22x34.plt
...\Shaker\1961 Plan Set B&W.tbl
M:\Projects\Grayslake\090772 Atkinson Rd\CADD-SURVEY\DRAWINGS\DCNS\sheets\sheet 2\090772-PM-SH2.dgn

BAXTER & WOODMAN Consulting Engineers	DESIGNED - DJS	REVISED -	VILLAGE OF GRAYSLAKE, ILLINOIS ATKINSON ROAD RESURFACING AND RECONSTRUCTION IMPROVEMENTS
	DRAWN - UKB	REVISED -	
	CHECKED - RWL	REVISED -	
	DATE - 4-27-10	FILE - 090772-PM-SH2.dgn	

PAVEMENT MARKING PLAN

SCALE: H: 1"=40' | STA. 70+00 TO STA. 83+00

F.A.U RTE.	SECTION	COUNTY	TOTAL SHEETS	SHEET NO.
0198	09-00058-00-RS	LAKE	46	23
		CONTRACT NO. 63498		
FED. ROAD DIST. NO. 1	ILLINOIS	FED. AID PROJECT: M-9003 (485)		