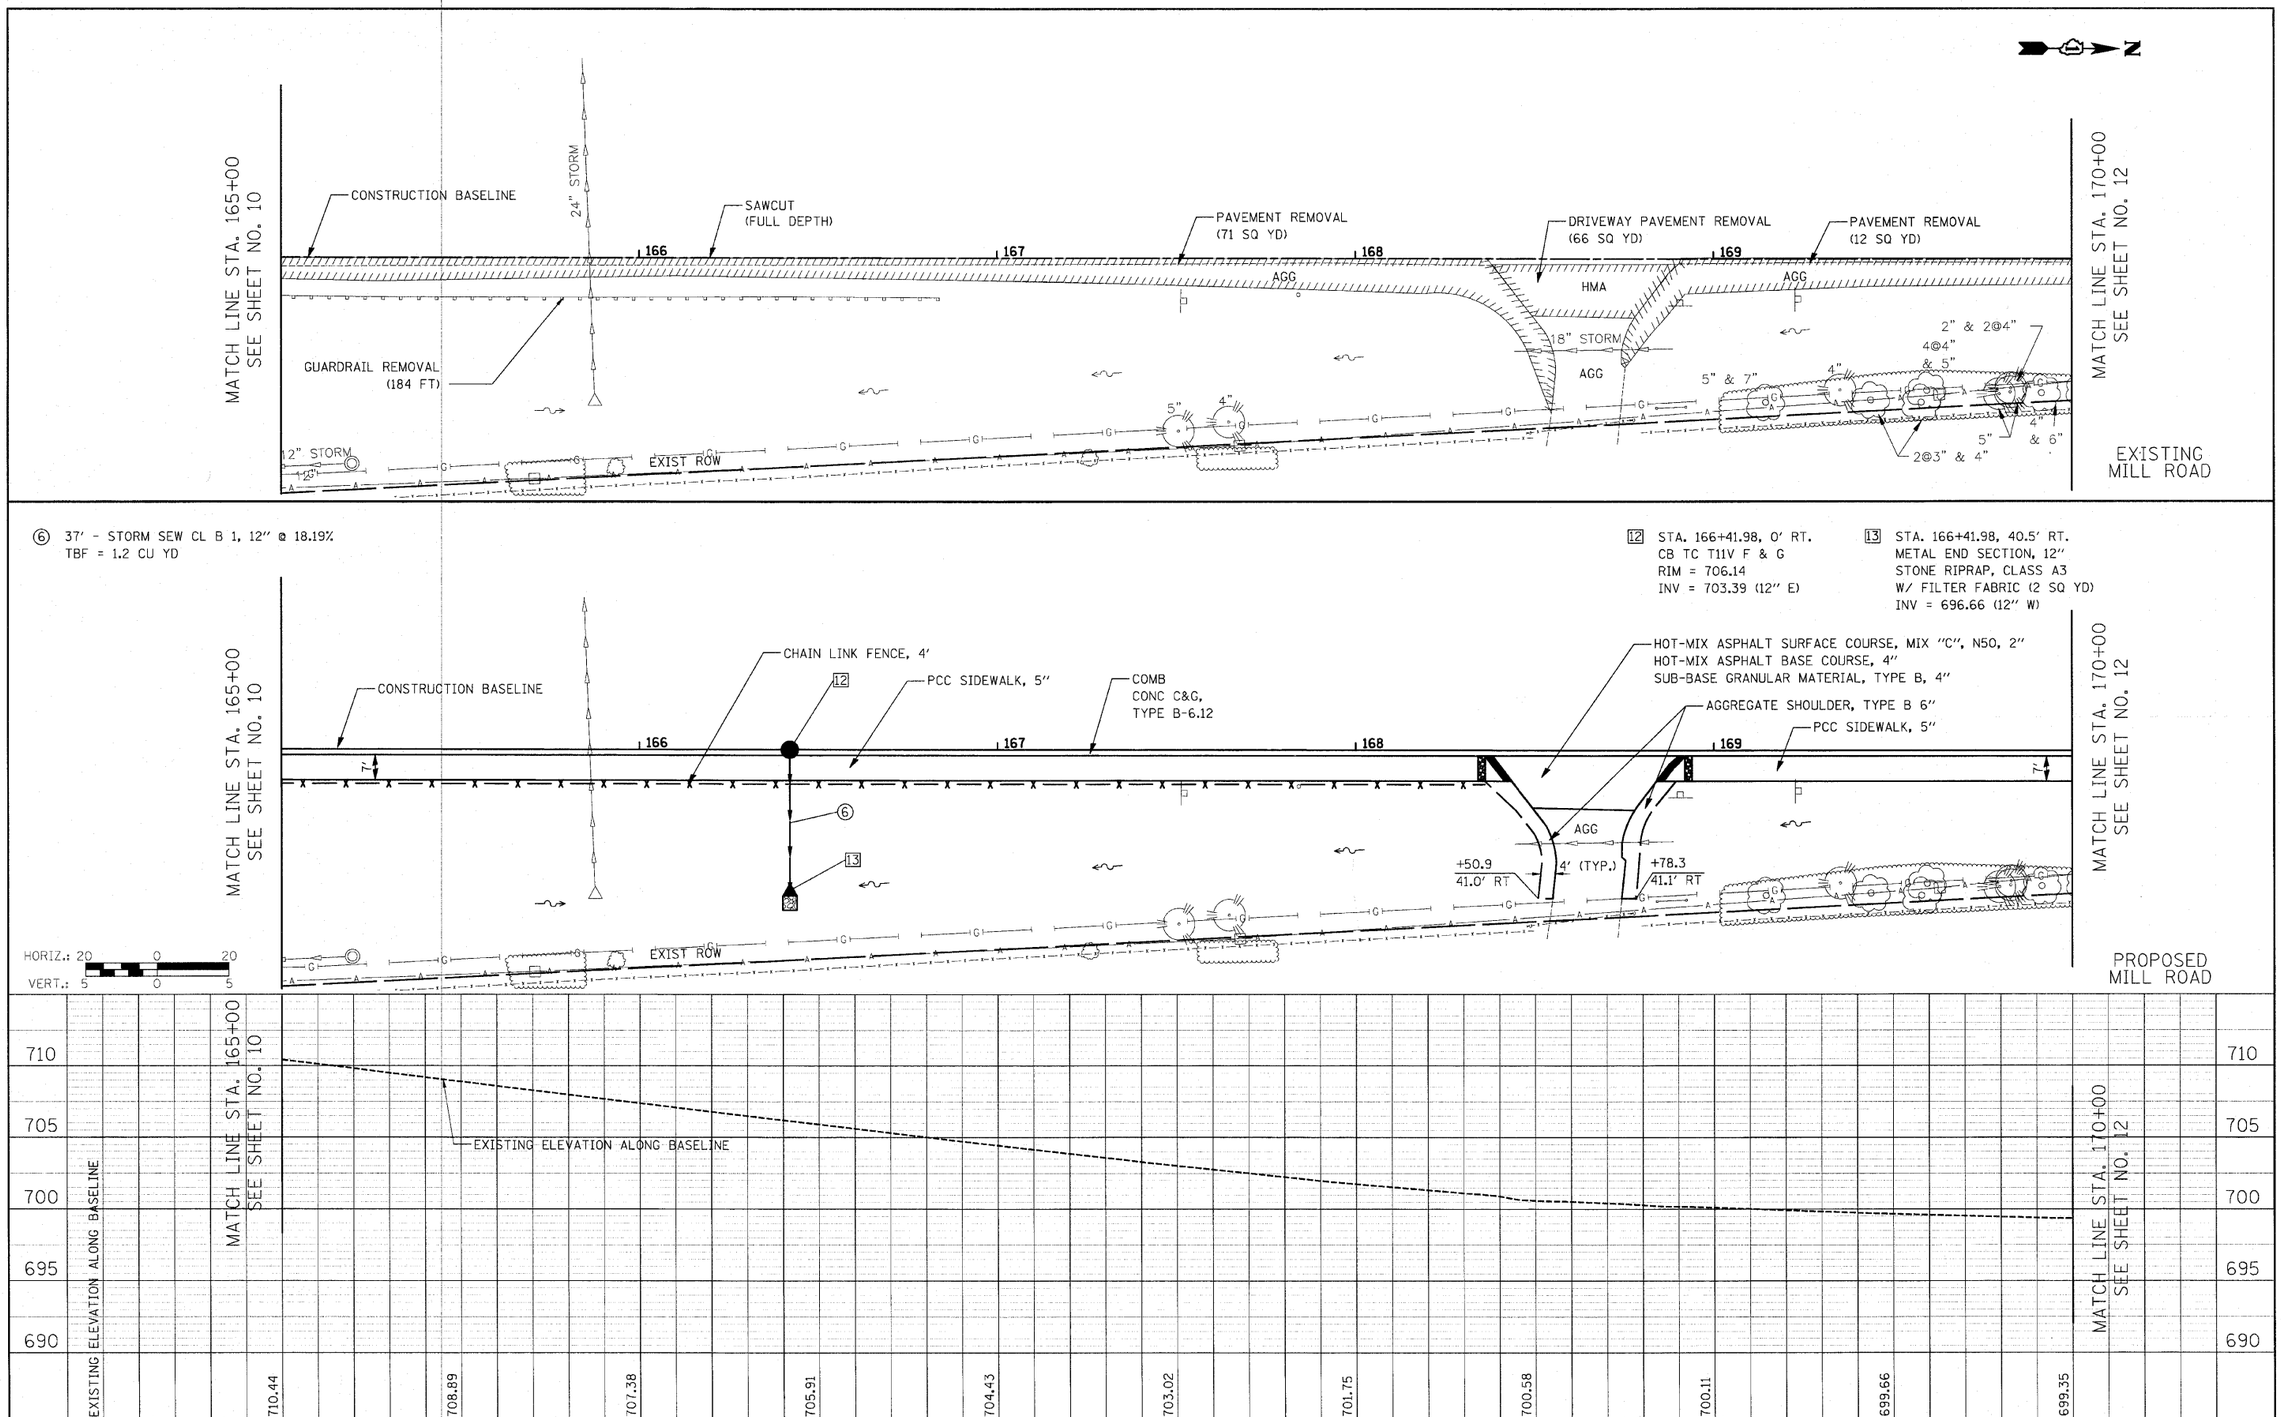

DESIGNED - JAT	REVISED -	STATE OF ILLINOIS DEPARTMENT OF TRANSPORTATION	ROADWAY PLAN AND UTILITIES - MILL ROAD
DRAWN - JAT	REVISED -		
CHECKED - RTM	REVISED -		
DATE - 7/1/2010	REVISED -		SCALE: 1" = 20' · SHEET NO. 4 OF 5 SHEETS · STA. 165+00 TO STA. 170+00

F.A.U. RTE.	SECTION	COUNTY	TOTAL SHEETS	SHEET NO.
2625	07-00097-00-SW	DUPAGE	31	11
		CONTRACT NO. 63502		
FED. ROAD DIST. NO. 1	ILLINOIS	FED. AID PROJECT		