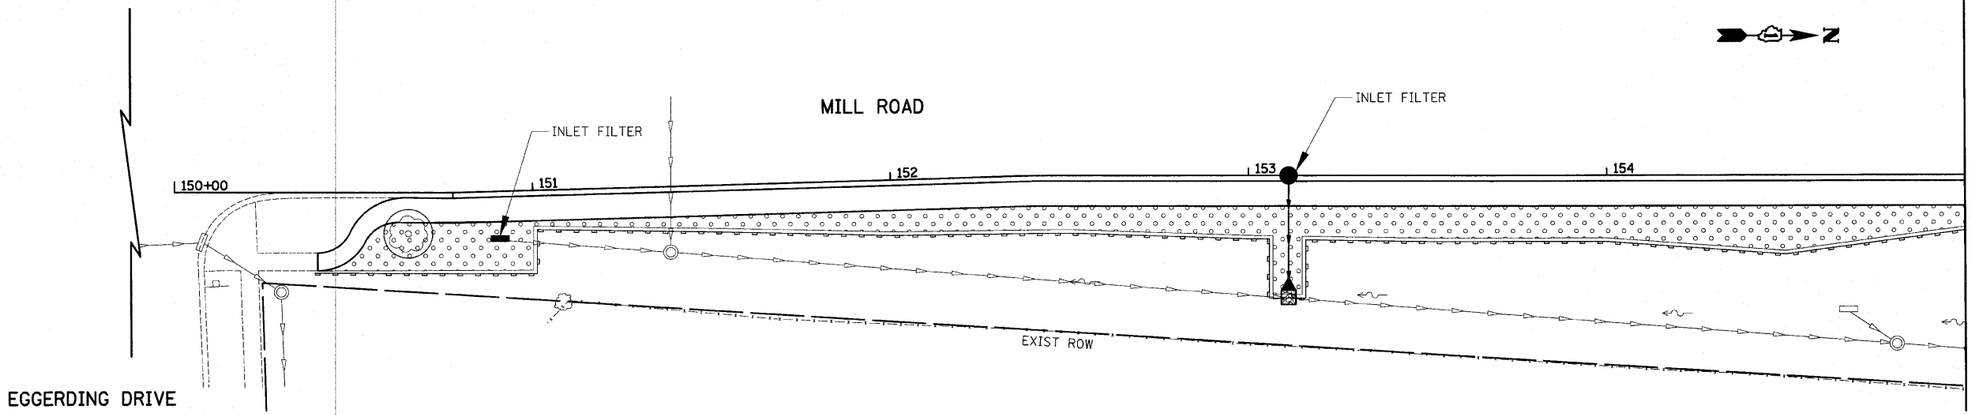

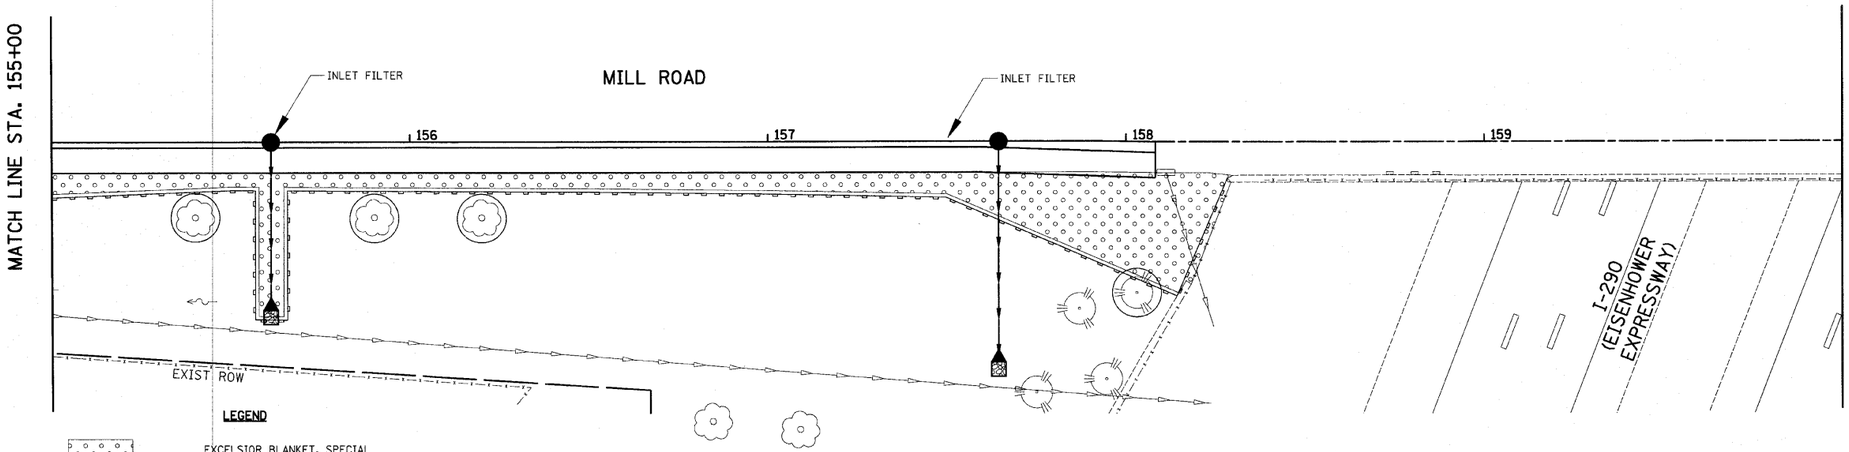

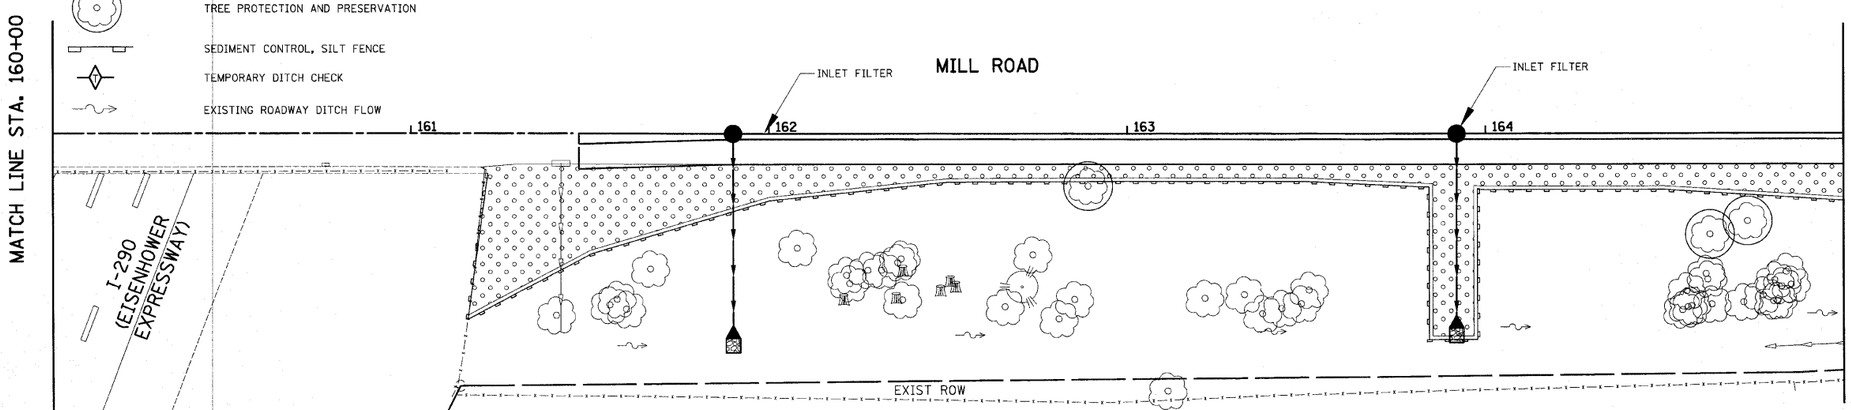

LEGEND

- EXCELSIOR BLANKET, SPECIAL TOPSOIL FURNISH AND PLACE (PULVERIZED), VARIABLE DEPTH SEEDING, CLASS 2A
- TREE PROTECTION AND PRESERVATION
- SEDIMENT CONTROL, SILT FENCE
- TEMPORARY DITCH CHECK
- EXISTING ROADWAY DITCH FLOW

PLAN — SURVEYED / PLOTTED / ALIGNMENT CHECKED / GRADES CHECKED / NOTE BOOK / NO. / CADD FILE NAME / BY / DATE

PROFILE — SURVEYED / PLOTTED / GRADES CHECKED / BEAM WORKED / STRUCTURE NO(TAYNS CHKD / NO. / BY / DATE

DESIGNED	- BLG	REVISED	-
DRAWN	- BLG	REVISED	-
CHECKED	- RTM	REVISED	-
DATE	- 7/1/2010	REVISED	-

STATE OF ILLINOIS
DEPARTMENT OF TRANSPORTATION

LANDSCAPE AND EROSION CONTROL – MILL ROAD

SCALE: 1" = 20' | SHEET NO. 1 OF 2 SHEETS | STA. 150+00 TO STA. 165+00

F.A.U. RTE.	SECTION	COUNTY	TOTAL SHEETS	SHEET NO.
2625	07-00097-00-SW	DUPAGE	31	13

CONTRACT NO. 63502

FED. ROAD DIST. NO. 1 | ILLINOIS | FED. AID PROJECT