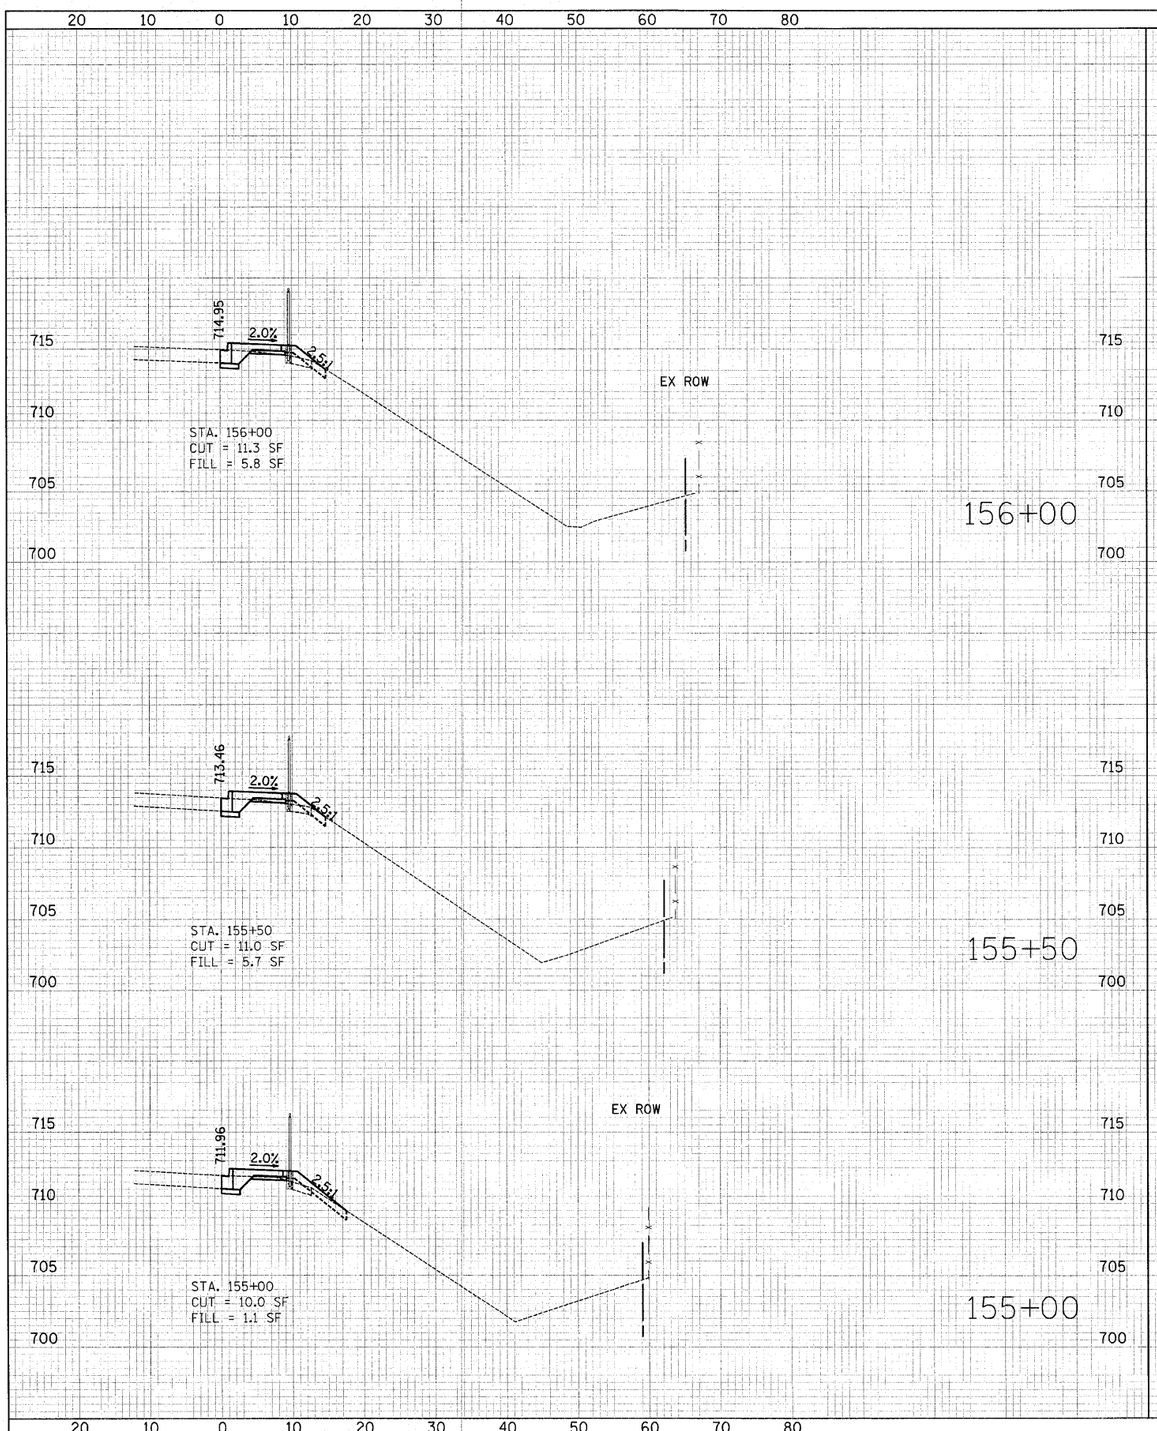

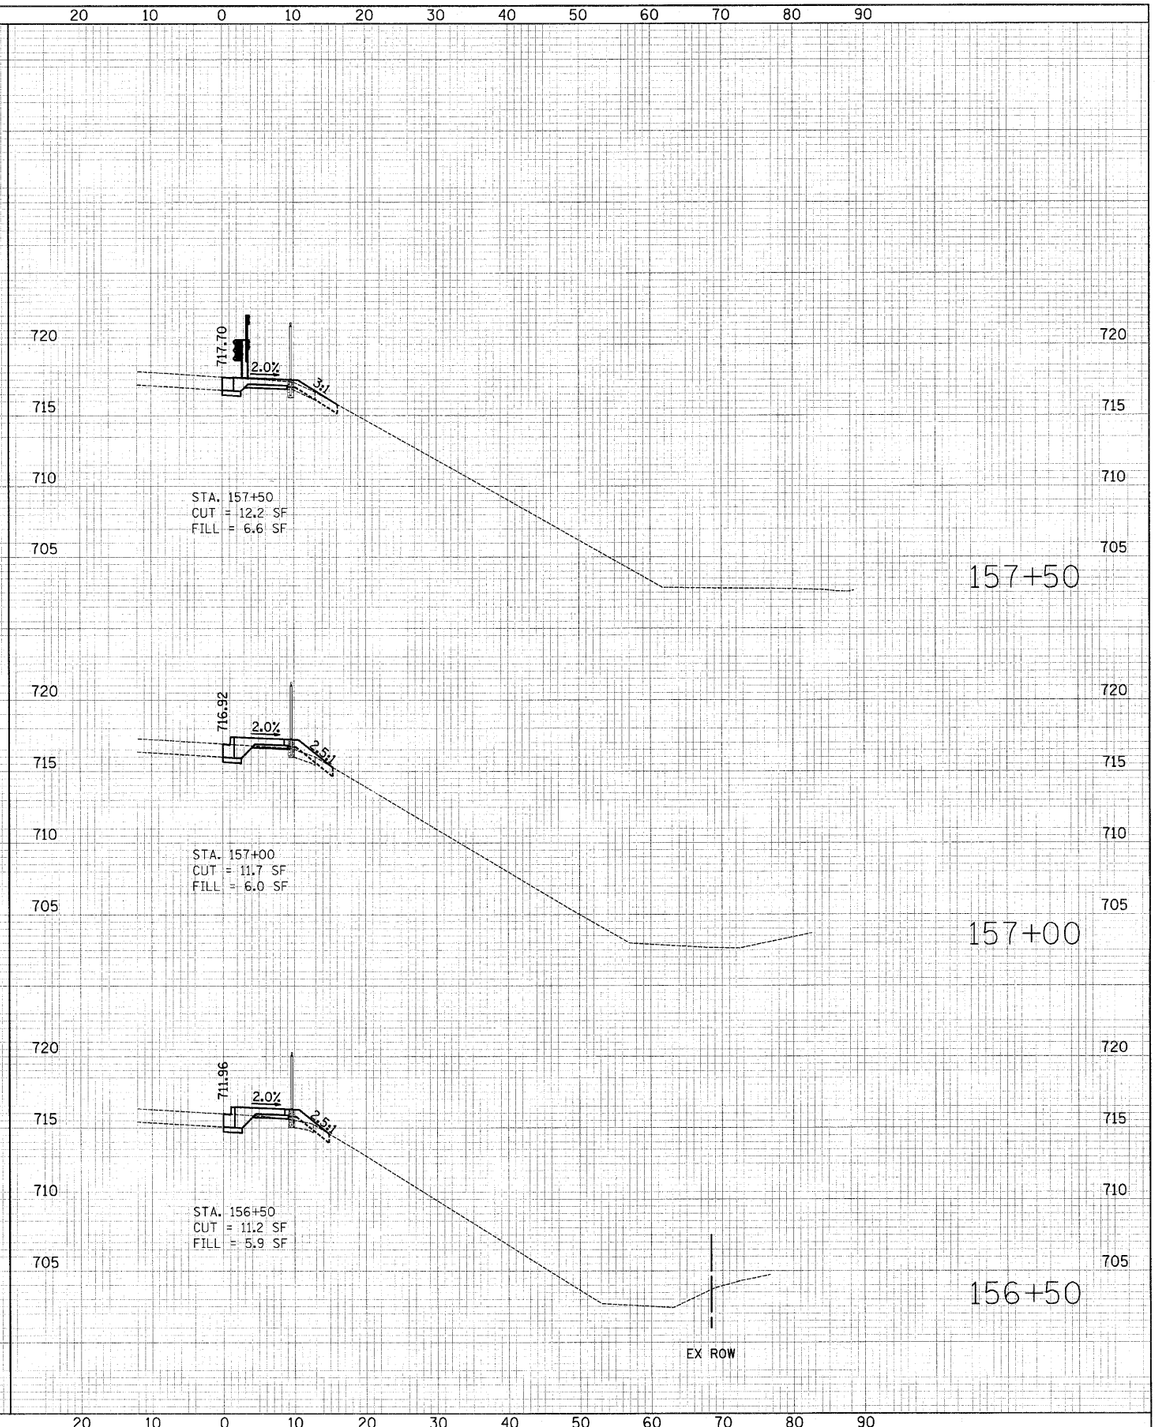

		DESIGNED - JAT	REVISED -	**STATE OF ILLINOIS DEPARTMENT OF TRANSPORTATION**	**CROSS SECTIONS – MILL ROAD STA. 155+00 TO STA. 157+50**
		DRAWN - JAT	REVISED -		
		CHECKED - RTM	REVISED -		
		DATE - 7/1/2010	REVISED -		SCALE: VERT: 1"=5' HORIZ: 1"=10' SHEET NO. 2 OF 7 SHEETS

F.A.U. RTE.	SECTION	COUNTY	TOTAL SHEETS	SHEET NO.
2625	07-00097-00-SW	DUPAGE	31	19
		CONTRACT NO. 63502		
FED. ROAD DIST. NO.	ILLINOIS	FED. AID PROJECT		