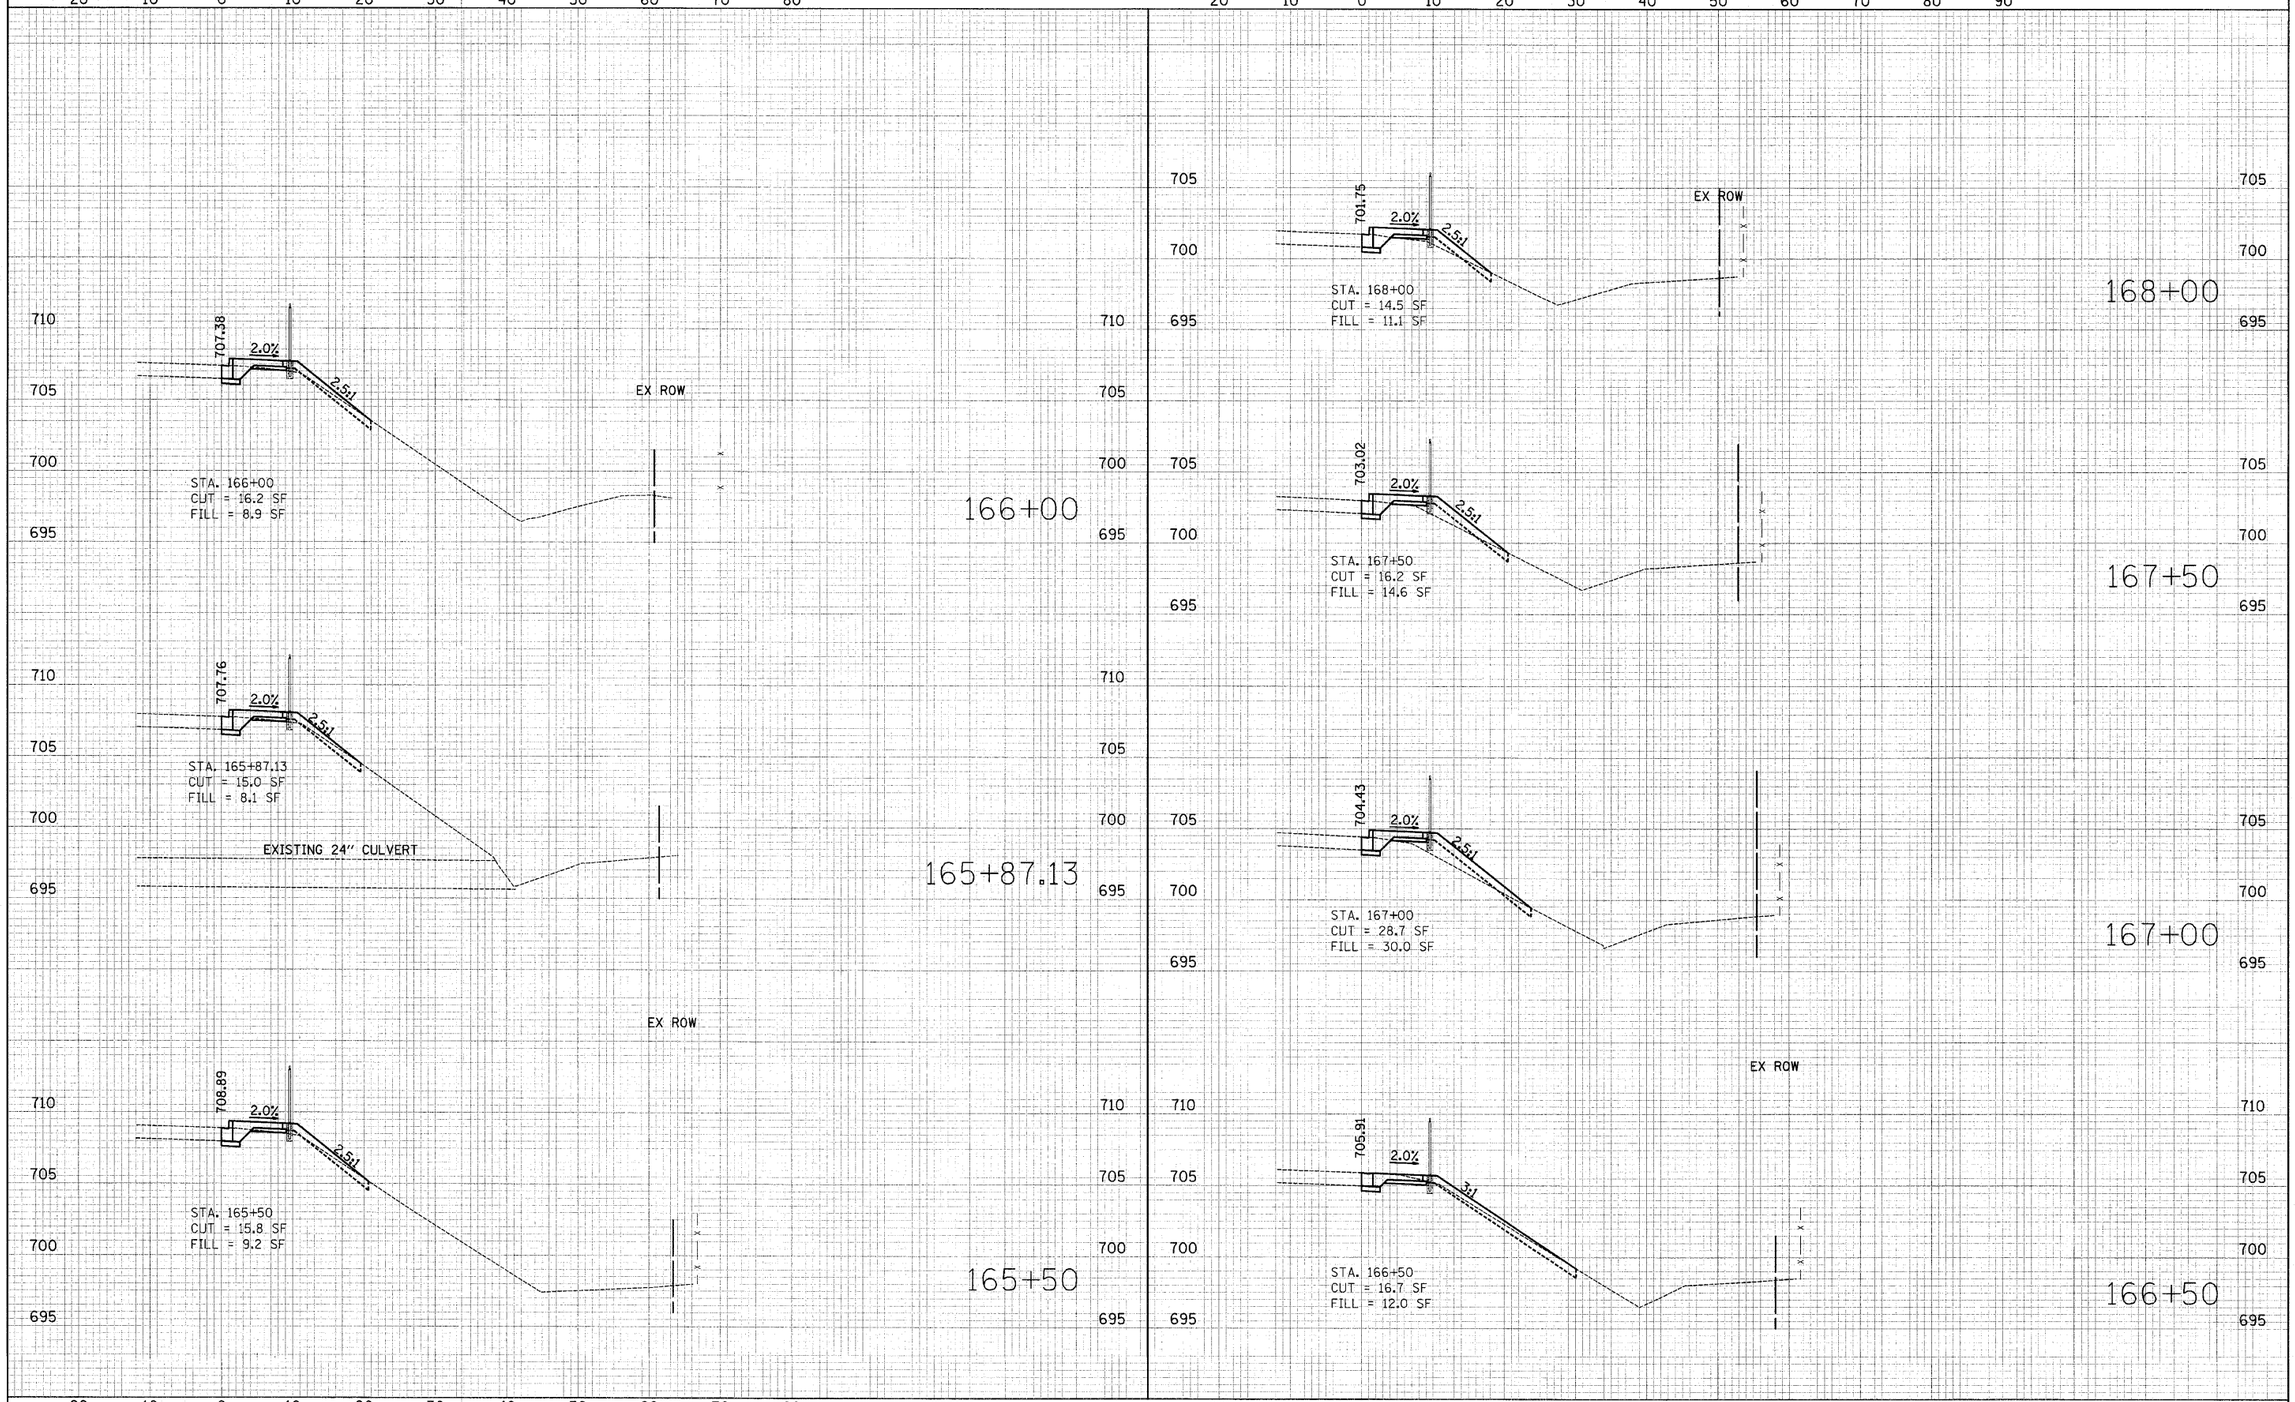

DESIGNED - JAT	REVISED -		
DRAWN - JAT	REVISED -		
CHECKED - RTM	REVISED -		
DATE - 7/1/2010	REVISED -		

STATE OF ILLINOIS
DEPARTMENT OF TRANSPORTATION

CROSS SECTIONS – MILL ROAD
STA. 165+50 TO STA. 168+00

SCALE: VERT: 1"=5' | HORIZ: 1"=10' | SHEET NO. 5 OF 7 SHEETS

F.A.U. RTE.	SECTION	COUNTY	TOTAL SHEETS	SHEET NO.
2625	07-00097-00-SW	DUPAGE	31	22
		CONTRACT NO. 63502		

FED. ROAD DIST. NO. | ILLINOIS | FED. AID PROJECT

FINAL SURVEY	BY	DATE
SURVEYED		
PLOTTED		
TEMPLATE		
AREAS		
AREAS CHECKED		
NOTE BOOK NO.		

ORIGINAL SURVEY	BY	DATE
SURVEYED		
PLOTTED		
TEMPLATE		
AREAS		
AREAS CHECKED		
NOTE BOOK NO.		