9 STA. 25+59.13, 34.3' RT
REMOVING CB
TO MAINTAIN FLOW
INV = 720.49 (EX 12" N)

10 STA. 25+59.24, 39.5' RT
CB T-A, 4' DIA
TYPE 24 F & G
RIM = 724.19
INV = 720.78 (12" N)
INV = 720.78 (4" SW)

5 8' - 12" S.S., CL. A, T-1 @ 3.6%
T.B.F. = 1.6 CU. YD.

5A 25' - PIPE UNDERDRAIN, FABRIC
LINED TRENCH 4"

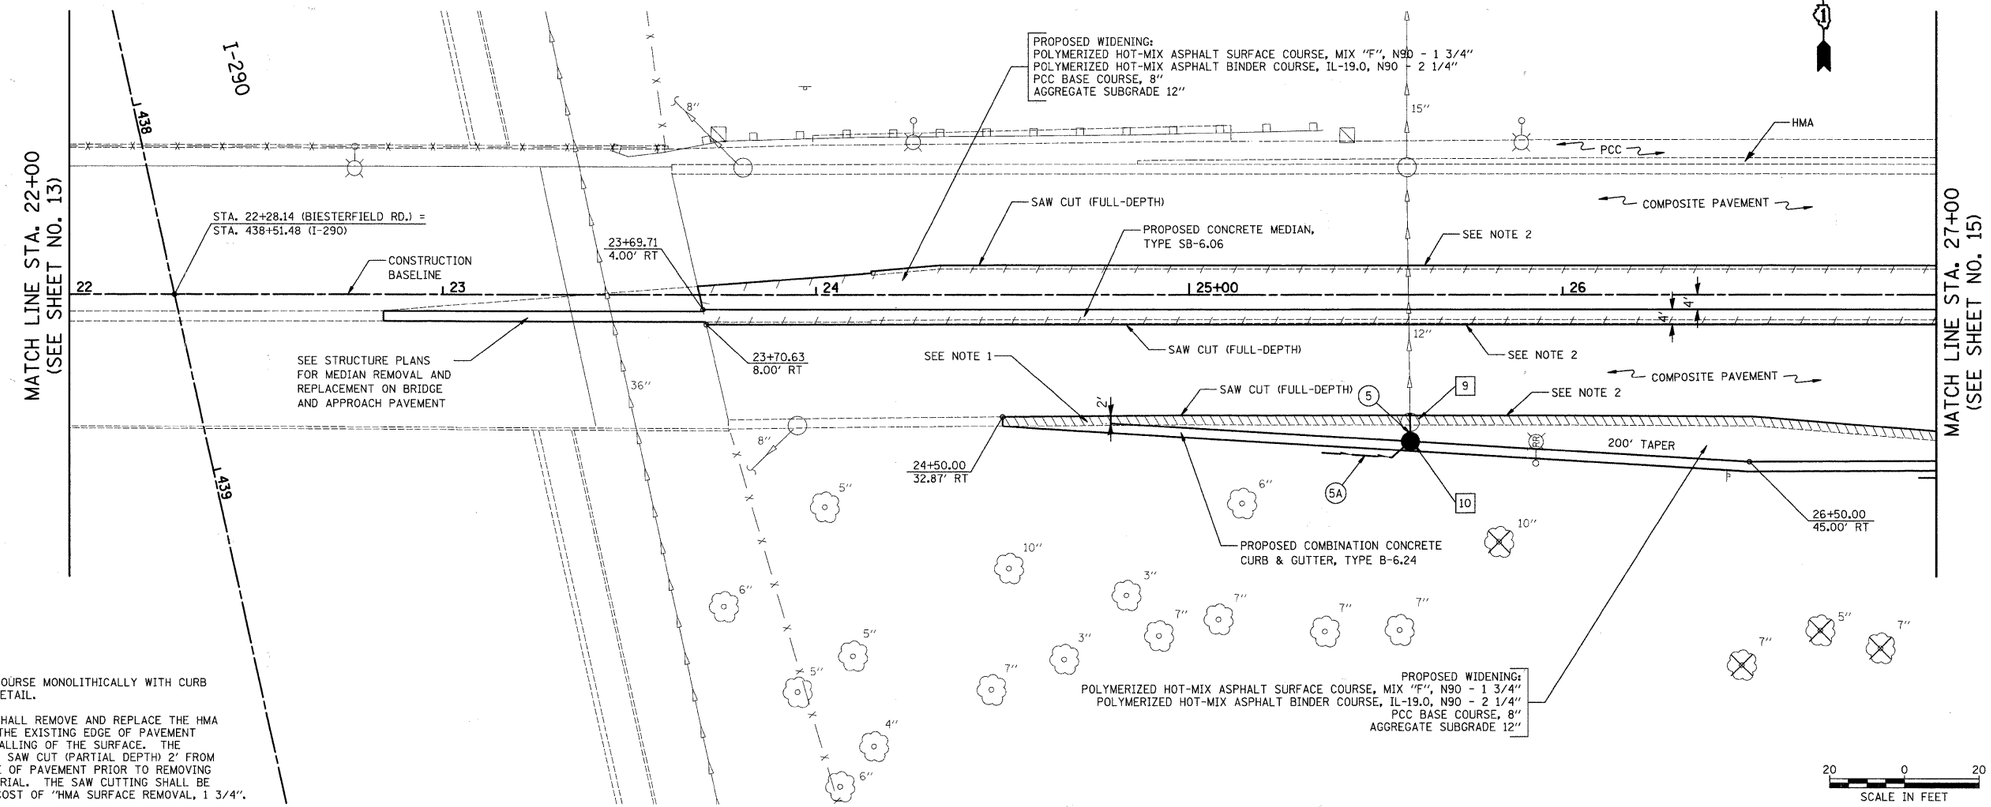

NOTES:

1. CONSTRUCT BASE COURSE MONOLITHICALLY WITH CURB & GUTTER - SEE DETAIL.
2. THE CONTRACTOR SHALL REMOVE AND REPLACE THE HMA SURFACE 2' FROM THE EXISTING EDGE OF PAVEMENT TO REPAIR ANY SPALLING OF THE SURFACE. THE CONTRACTOR SHALL SAW CUT (PARTIAL DEPTH) 2' FROM THE EXISTING EDGE OF PAVEMENT PRIOR TO REMOVING THE SURFACE MATERIAL. THE SAW CUTTING SHALL BE INCLUDED IN THE COST OF "HMA SURFACE REMOVAL, 1 3/4".

IL ROUTE 53
(BIESTERFIELD ROAD)

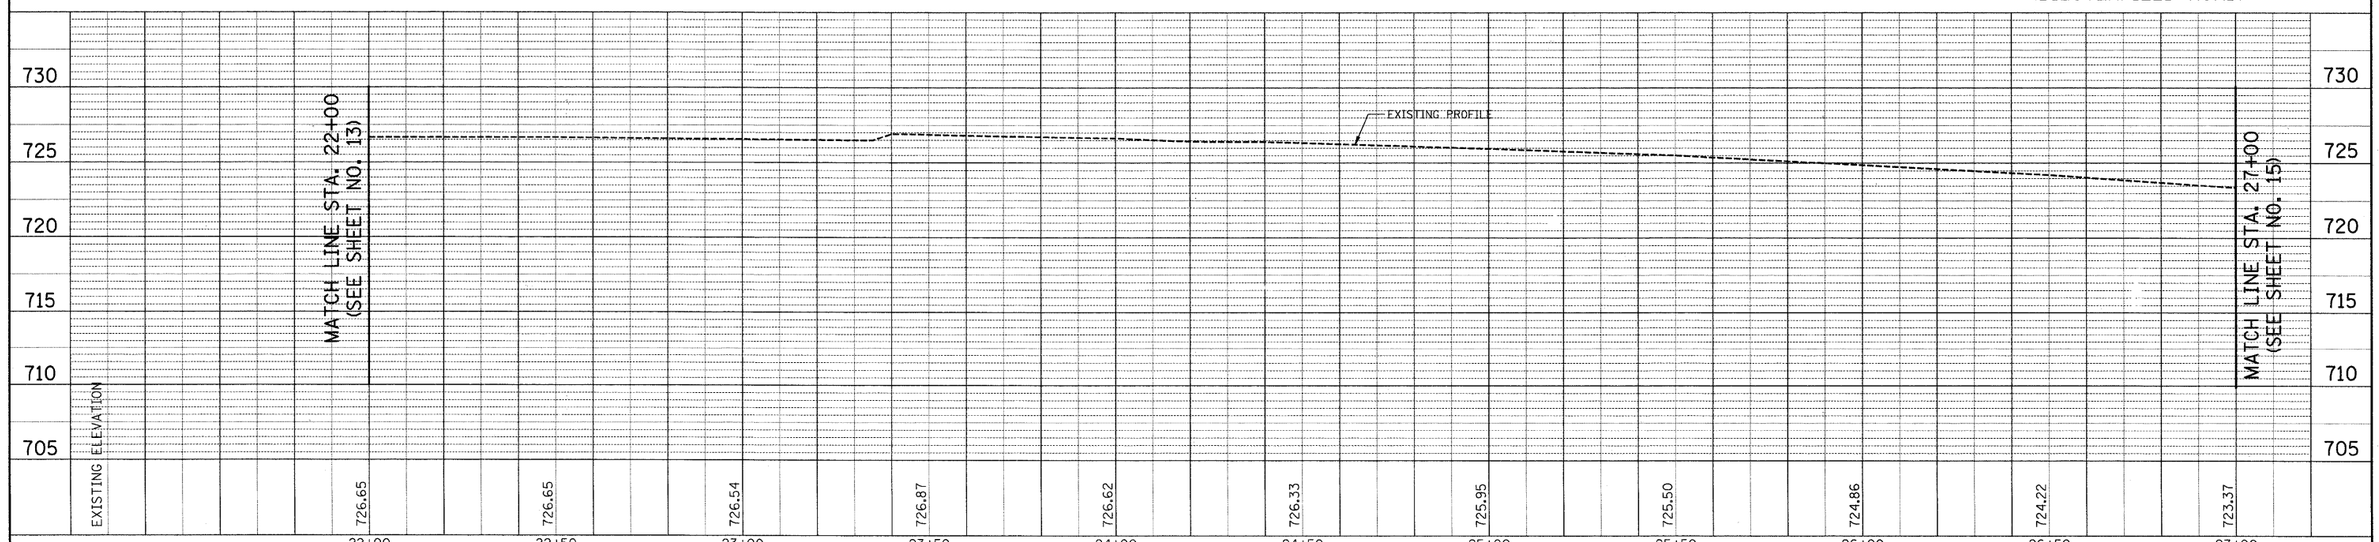

FILE NAME = ...\2349\cad\sheet\2349_D&U 03.dgn	USER NAME = djk	DESIGNED - BLG	REVISED -
		DRAWN - BLG	REVISED -
	PLOT SCALE = 20.0000 ' / IN.	CHECKED - DJK	REVISED -
	PLOT DATE = 7/7/2010	DATE - 07-07-10	REVISED -

STATE OF ILLINOIS
DEPARTMENT OF TRANSPORTATION

IL ROUTE 53 (BIESTERFIELD ROAD) @ I-290
PLAN AND PROFILE

SCALE: 1" = 20' | SHEET NO. 3 OF 6 SHEETS | STA. 22+00.0 TO STA. 27+00.0

F.A.U. RTE.	SECTION	COUNTY	TOTAL SHEETS	SHEET NO.
1339	09-00054-00-CH	COOK	88	14

CONTRACT NO. 63505

FED. ROAD DIST. NO. 1 | ILLINOIS | FED. AID PROJECT ARA-M-9003(569)

PLAN: NOTE BOOK NO. ___ | SURVEYED | PLOTTED | ALIGNMENT CHECKED | RT. OF WAY CHECKED | CADD FILE NAME | BY | DATE

PROFILE: NOTE BOOK NO. ___ | SURVEYED | PLOTTED | GRADES CHECKED | B.M. NOTED | STRUCTURE NOTAT'NS CHK'D | BY | DATE