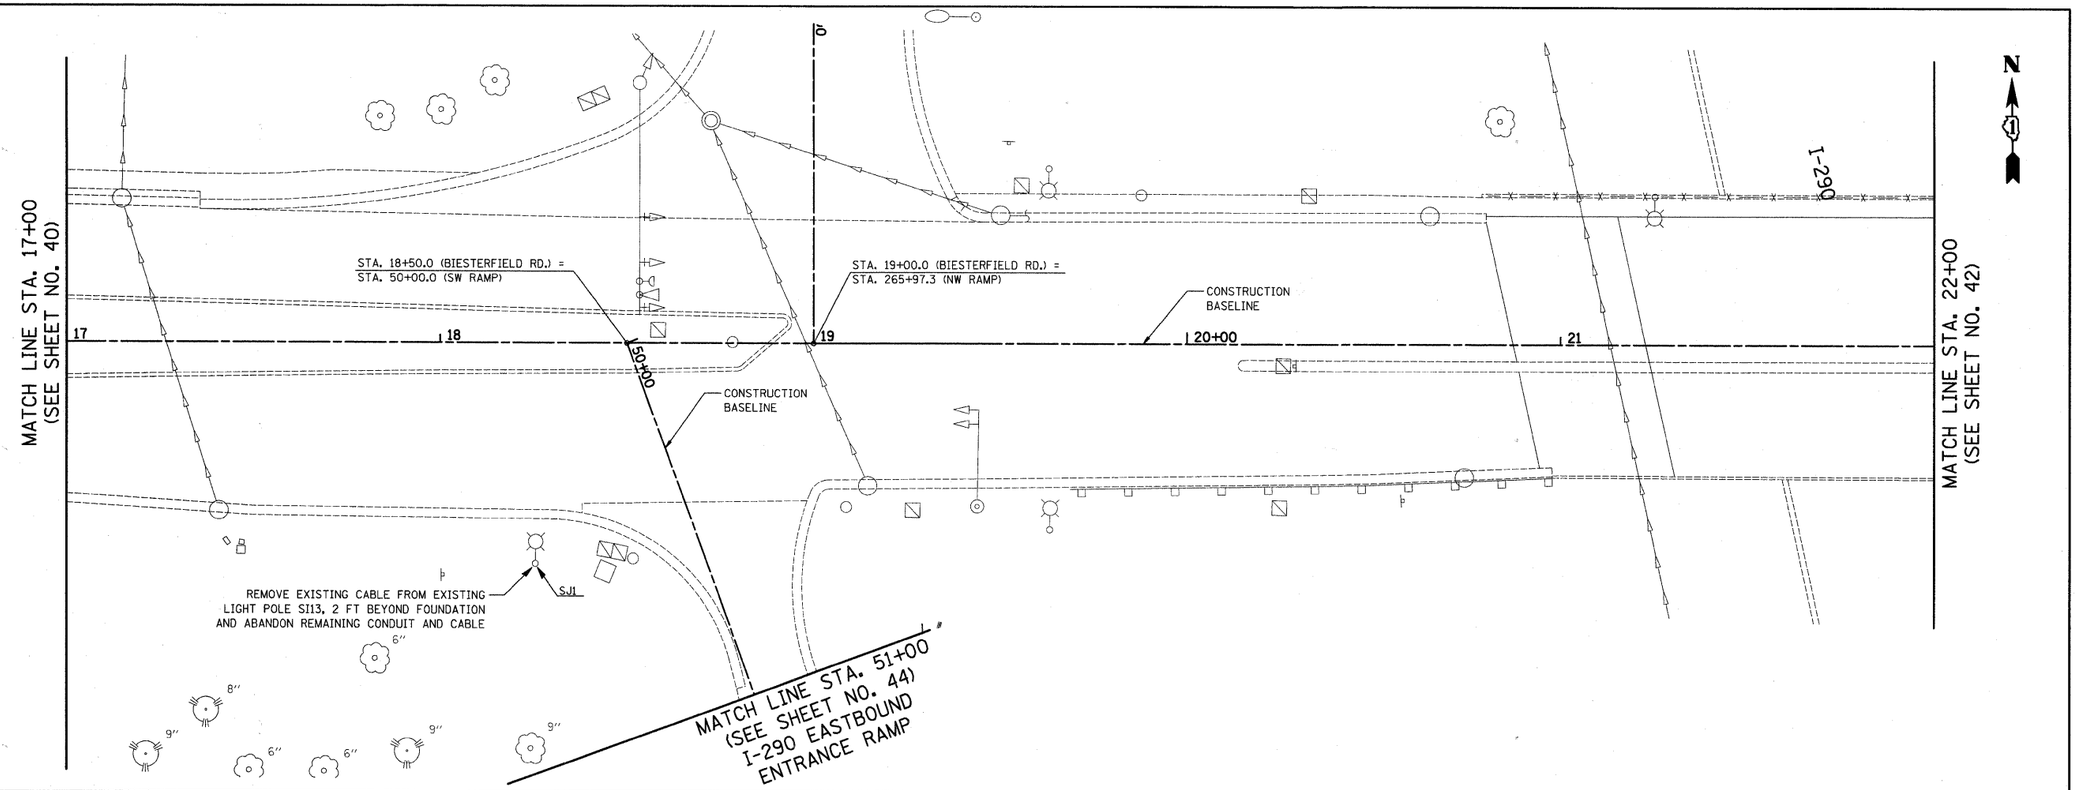

IL ROUTE 53
(BIESTERFIELD ROAD)
EXISTING LIGHTING PLAN

PLAN
SURVEYED
PLOTTED
ALIGNMENT CHECKED
RT. OF WAY CHECKED
CAD FILE NAME
NOTE BOOK
NO.
BY
DATE

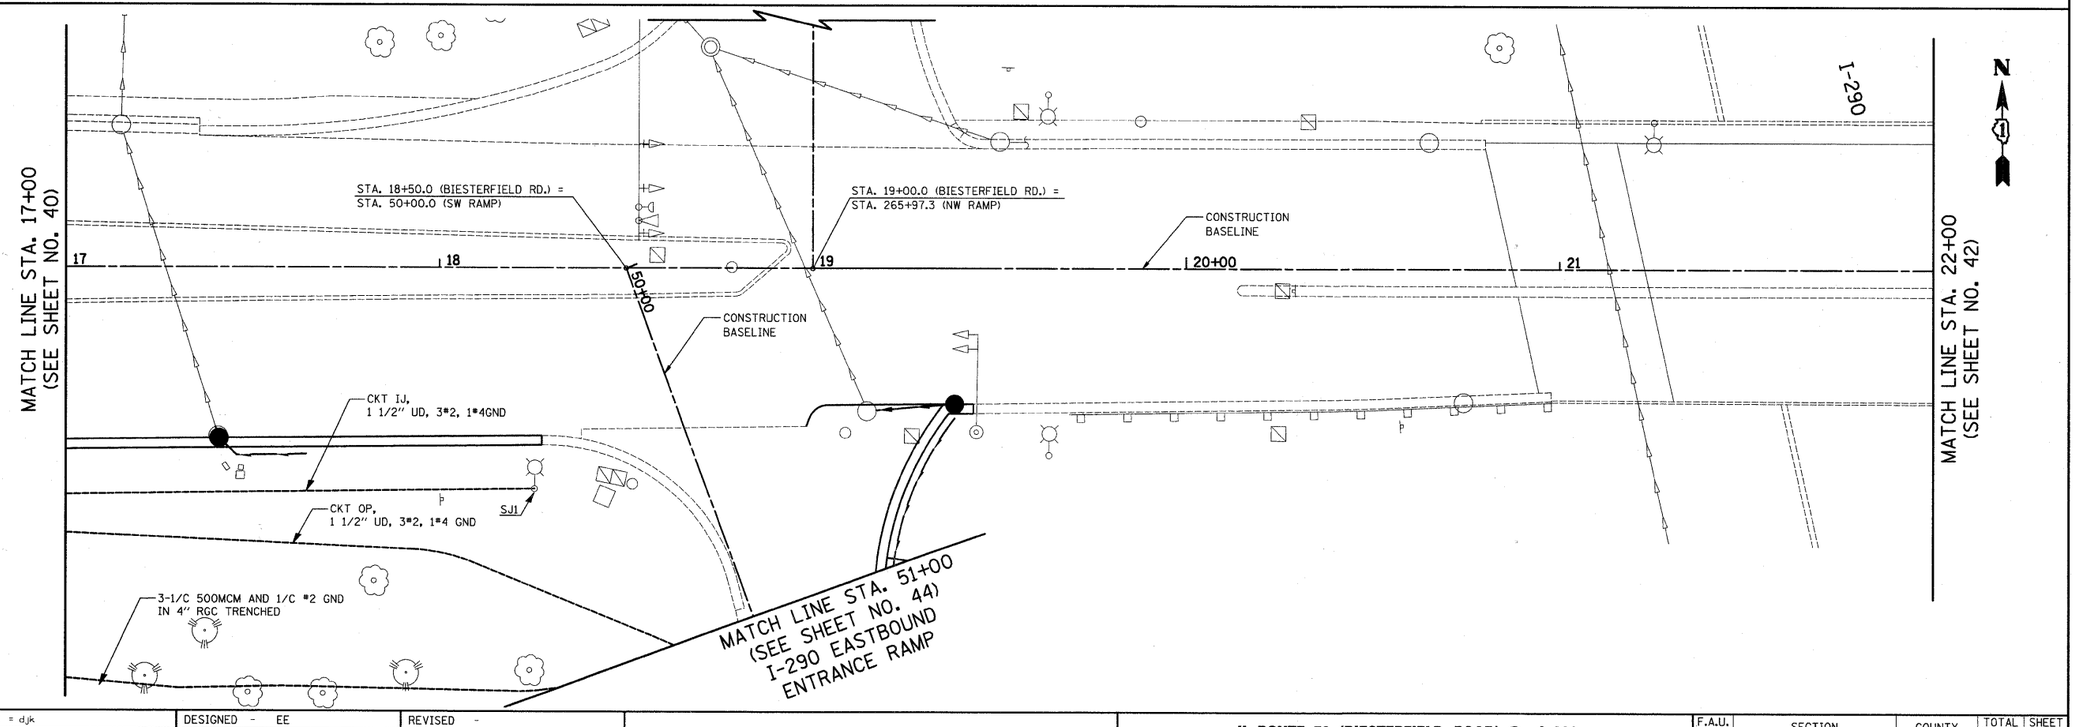

IL ROUTE 53
(BIESTERFIELD ROAD)
PROPOSED LIGHTING PLAN

PROFILE
SURVEYED
PLOTTED
ALIGNMENT CHECKED
S.M. NOTED
STRUCTURE NOTATNS CHKD
NOTE BOOK
NO.
BY
DATE

FILE NAME = ...\cad\sheet\2349_Light 02.dgn	USER NAME = djk	DESIGNED - EE	REVISED -
		DRAWN - DJK	REVISED -
	PLOT SCALE = 20.0000 ' / IN.	CHECKED - DEM	REVISED -
	PLOT DATE = 7/26/2010	DATE - 07-07-10	REVISED -

STATE OF ILLINOIS
DEPARTMENT OF TRANSPORTATION

IL ROUTE 53 (BIESTERFIELD ROAD) @ I-290
LIGHTING PLAN

SCALE: 1" = 20' | SHEET NO. 2 OF 5 SHEETS | STA. 17+00.0 TO STA. 22+00.0

F.A.U. RTE.	SECTION	COUNTY	TOTAL SHEETS	SHEET NO.
1339	09-00054-00-CH	COOK	88	41
		CONTRACT NO. 63505		
FED. ROAD DIST. NO. 1	ILLINOIS	FED. AID PROJECT ARA-M-9003(569)		