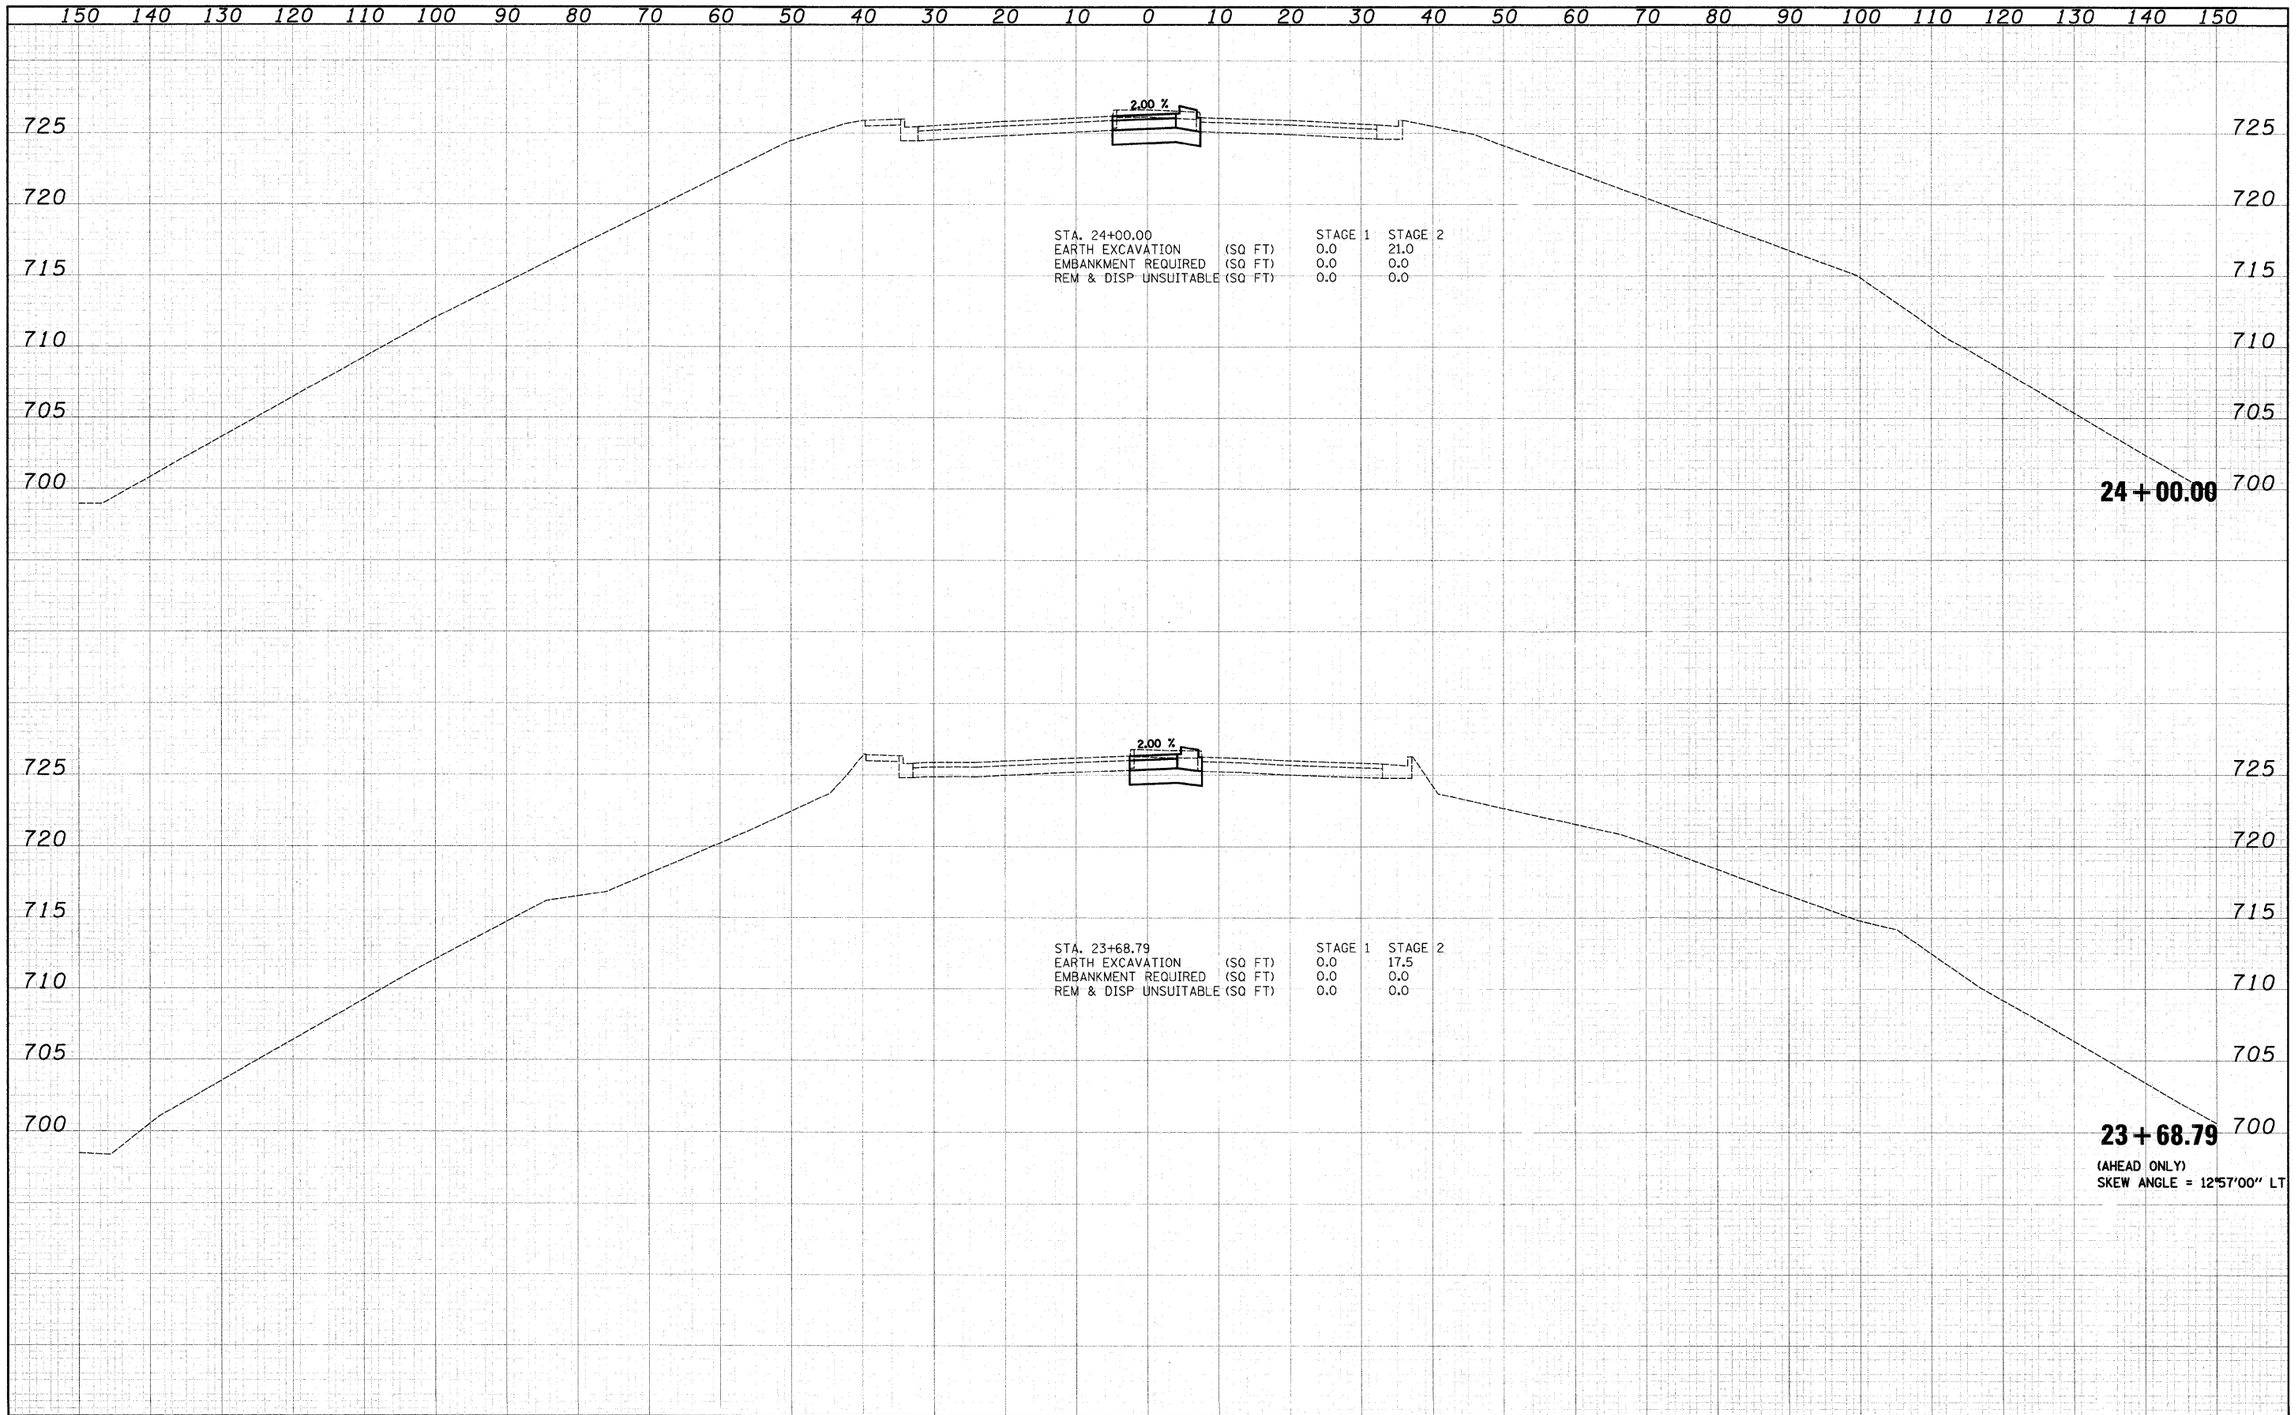

FINAL SURVEY		BY	DATE
	SURVEYED		
	PLOTTED		
NOTE BOOK	TEMPLATE		
	AREAS		
NO.	AREAS CHECKED		

ORIGINAL SURVEY		BY	DATE
	SURVEYED		
	PLOTTED		
NOTE BOOK	TEMPLATE		
	AREAS		
NO.	AREAS CHECKED		

FILE NAME = ...\2349\cad\sheet\2349_X_Sec.dgn	USER NAME = djk	DESIGNED - BLG	REVISED -
		DRAWN - BLG	REVISED -
	PLOT SCALE = 10.4798 ' / IN.	CHECKED - DJK	REVISED -
	PLOT DATE = 7/7/2010	DATE - 07-07-10	REVISED -

STATE OF ILLINOIS
DEPARTMENT OF TRANSPORTATION

IL ROUTE 53 (BIESTERFIELD ROAD)
CROSS SECTIONS

SCALE: H: 1"=10' V: 1"=5' | SHEET NO. 6 OF 16 SHEETS | STA. 23+68.79 TO STA. 24+00.00

F.A.U. RTE.	SECTION	COUNTY	TOTAL SHEETS	SHEET NO.
1339	09-00054-00-CH	COOK	88	78
		CONTRACT NO. 63505		

FED. ROAD DIST. NO. 1 | ILLINOIS | FED. AID PROJECT ARA-M-9003(569)