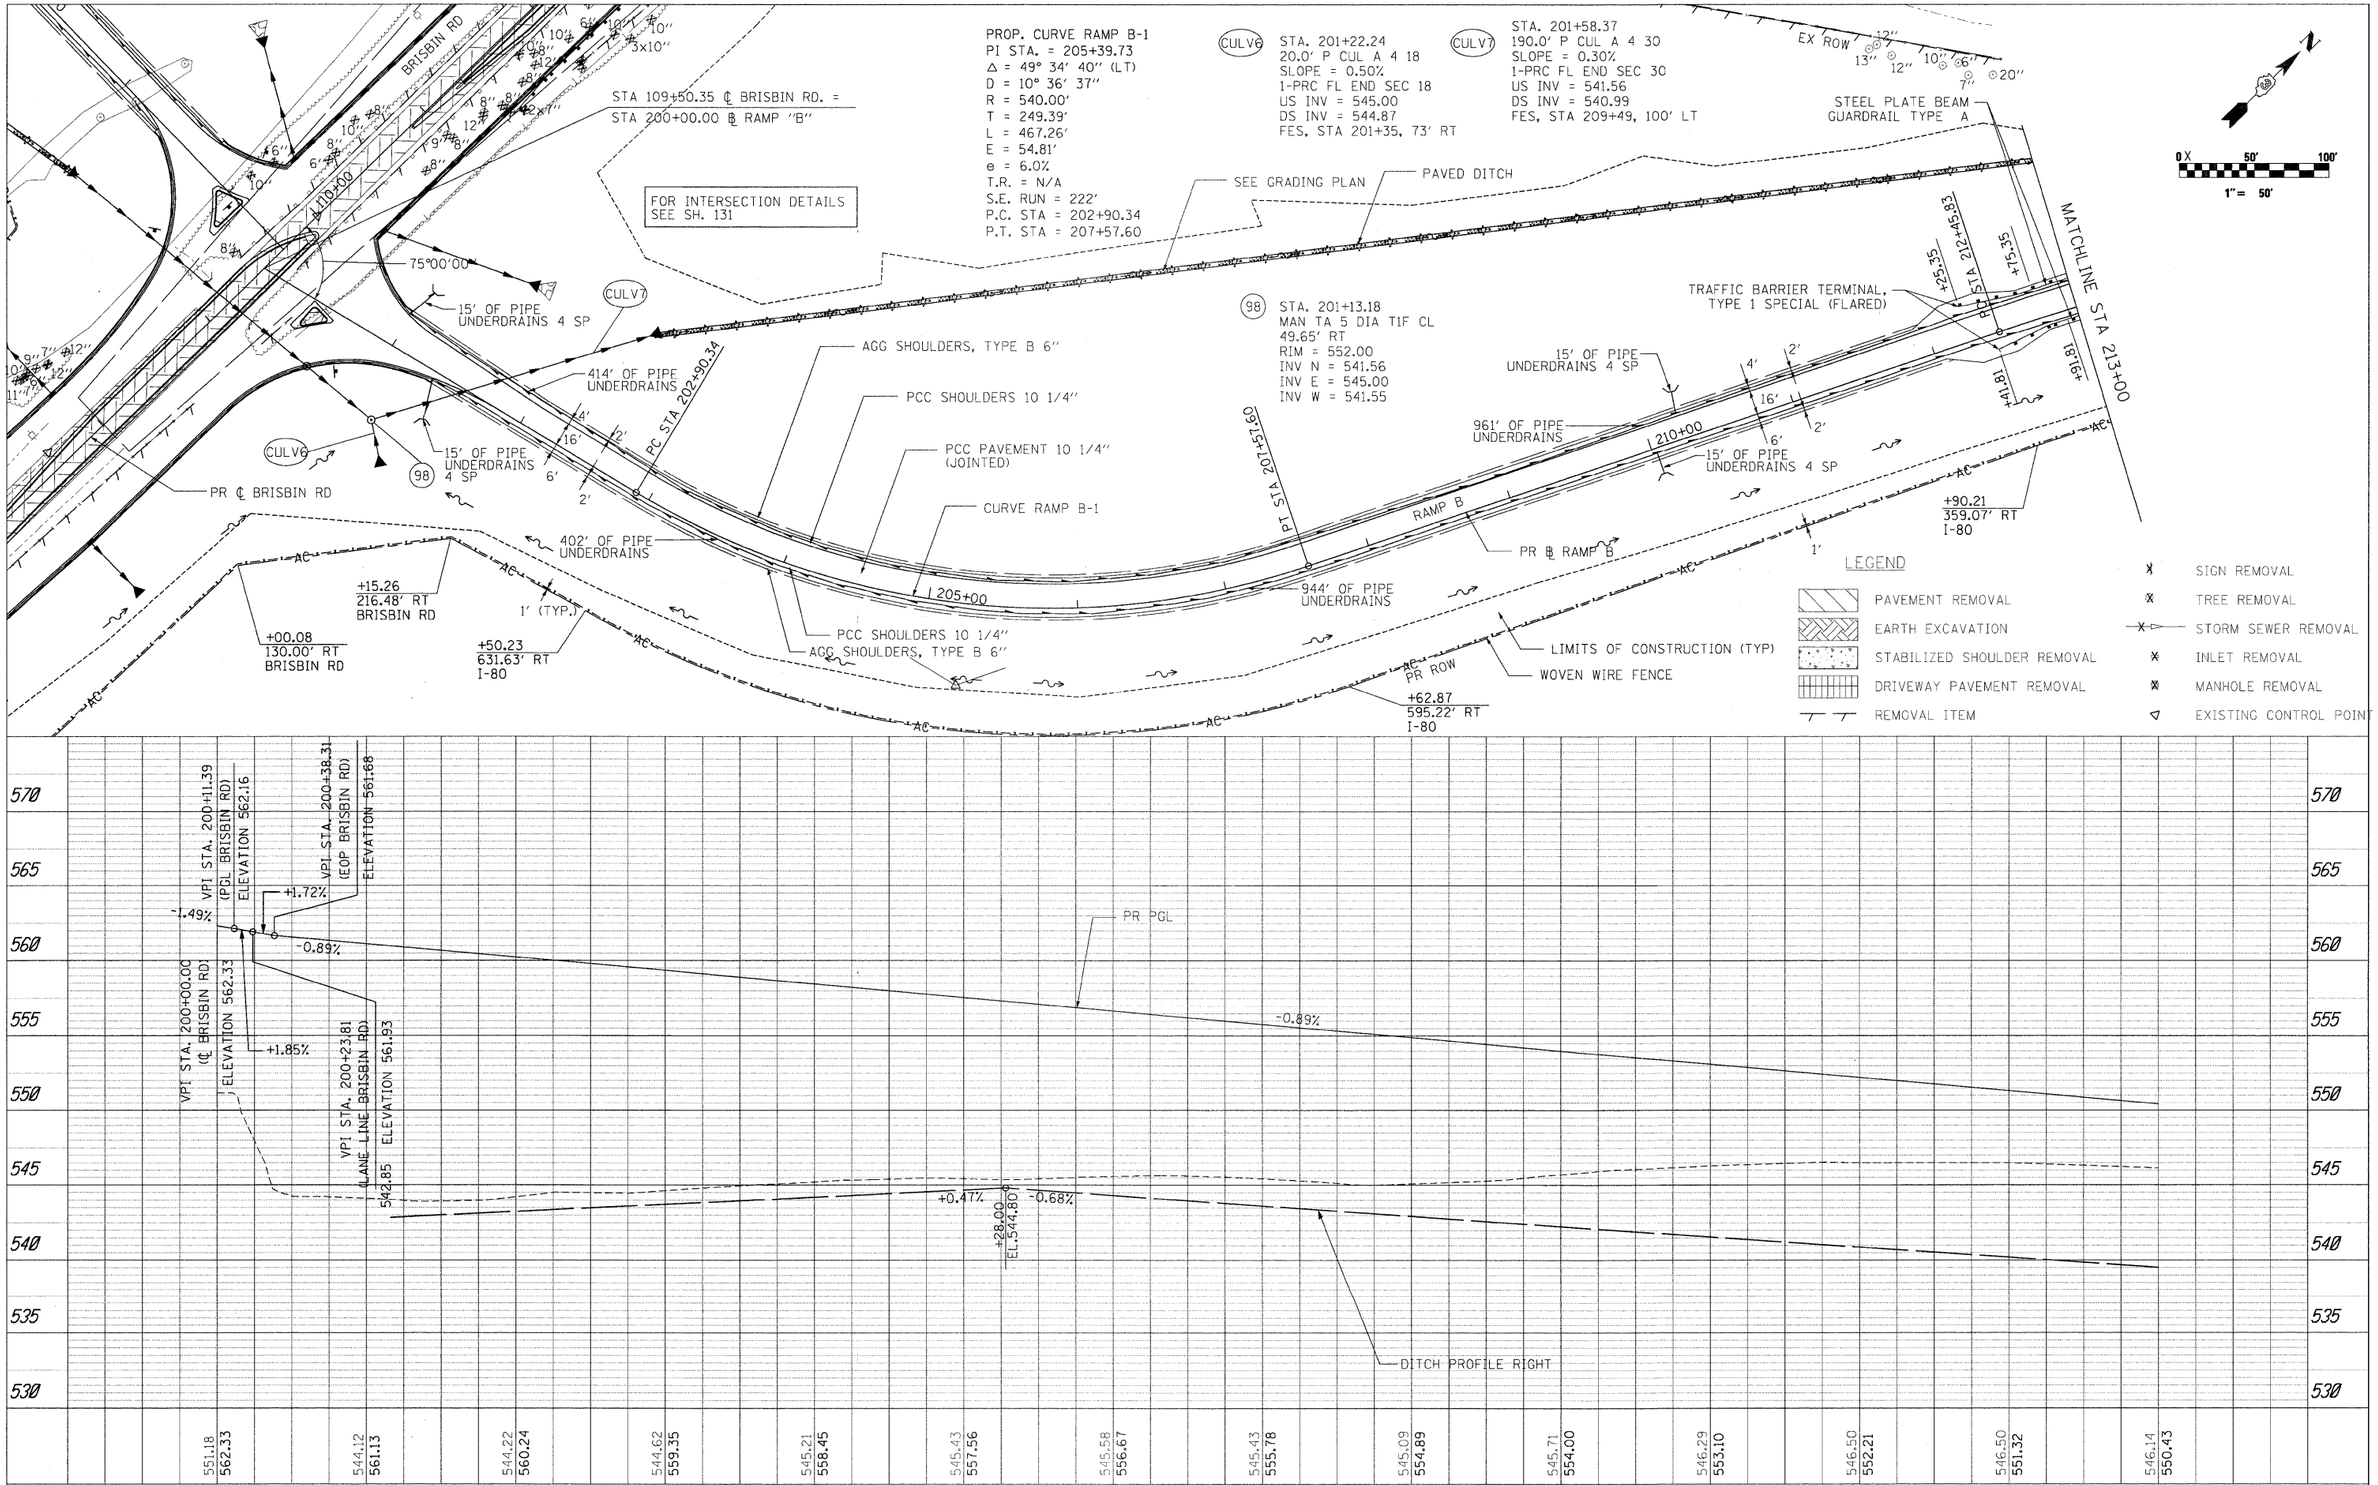


| | | | |
|---|---|---|---|
| FILE NAME = t:\1812\CADD Sheets\D366408-sht-plnprf-RampB.dgn | USER NAME = _USER_ | DESIGNED - CGC | REVISED - |
| | | DRAWN - CGC | REVISED - |
| | PLOT SCALE = $SCALE$ | CHECKED - JPW | REVISED - |
| | PLOT DATE = 5/21/2010 | DATE - 5/21/2010 | REVISED - |

**STATE OF ILLINOIS**
**DEPARTMENT OF TRANSPORTATION**

**RAMP B**
**PLAN & PROFILE**

SCALE: 1"=50' | SHEET NO. 43 OF 351 SHEETS | STA. 200+00.00 TO STA. 213+00.00

| F.A.U. RTE. | SECTION | COUNTY | TOTAL SHEETS | SHEET NO. |
|---|---|---|---|---|
| * | (32,47-4) HBK-4 & G(N) | GRUNDY | 351 | 43 |

CONTRACT NO. 66408

ILLINOIS FED. AID PROJECT

* FAI 80 & FAS 297 / FAU 392