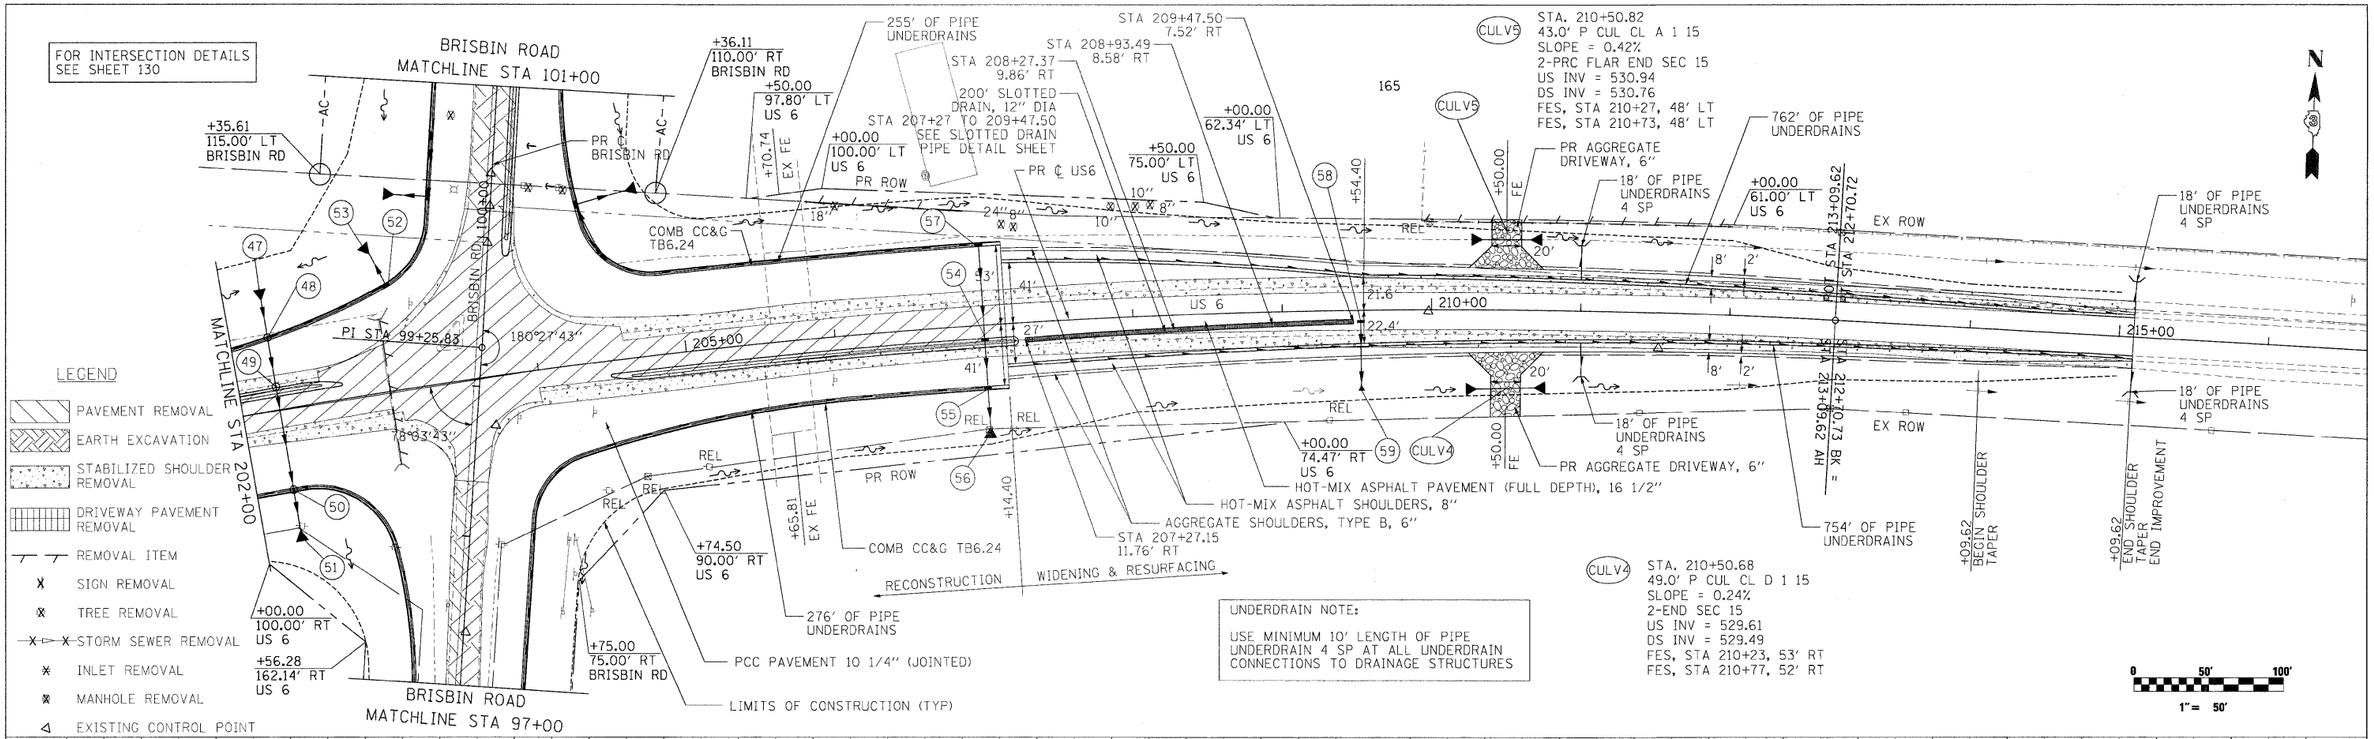

DRAINAGE STRUCTURE SCHEDULE

NO.	LOCATION		TYPE	RIM ELEV	INVERT ELEVATION	
	STATION	OFFSET			(IN)	(OUT)
47	202+25.00	81.7' LT	PRC FLAR END SEC 30			533.98
48	202+25.00	47.09' LT	MAN TA 5 DIA T24F&G	542.50	533.42	533.33
49	202+25.00	15.00' LT	MAN TA 5 DIA T24F&G	541.60	532.78	532.69
50	202+25.00	53.00' RT	MAN TA 5 DIA T24F&G	539.72	531.50	531.41
51	202+25.00	88.3' RT	PRC FLAR END SEC 30			530.75
52	203+07.86	65.48' LT	INLETS TA T24F&G	541.93		537.25
53	202+90.00	101.0' LT	PRC FLAR END SEC 12			535.75
54	207+00.00	9.00' RT	INLETS TB T24F&G	537.57	532.21	532.13
55	207+00.00	41.00' RT	INLETS TB T24F&G	536.67	531.23	531.15
56	207+00.00	71.5' RT	PRC FLAR END SEC 12			530.19
57	207+00.00	53.00' LT	INLETS TA T24F&G	538.62		534.38
58	209+52.50	7.52' RT	INLETS TB T1F OL	535.88	532.38	531.35
59	209+52.50	55.4' RT	PRC FLAR END SEC 12			529.79

DRAINAGE SEWER SCHEDULE

FROM	TO	SIZE (INCH)	LENGTH (FEET)	SLOPE (%)	TYPE
47	48	30	23.5	1.89	STORM SEW CL A 2 30
48	49	30	29.1	1.89	STORM SEW CL A 2 30
49	50	30	63.0	1.89	STORM SEW CL A 2 30
50	51	30	27.2	1.89	STORM SEW CL A 2 30
52	53	12	37.0	3.50	STORM SEW CL A 2 12
54	55	12	30.0	3.00	STORM SEW CL A 2 12
55	56	12	21.5	3.50	STORM SEW CL A 2 12
57	54	12	62.0	3.50	STORM SEW CL A 2 12
58	59	12	43.7	3.00	STORM SEW CL A 2 12

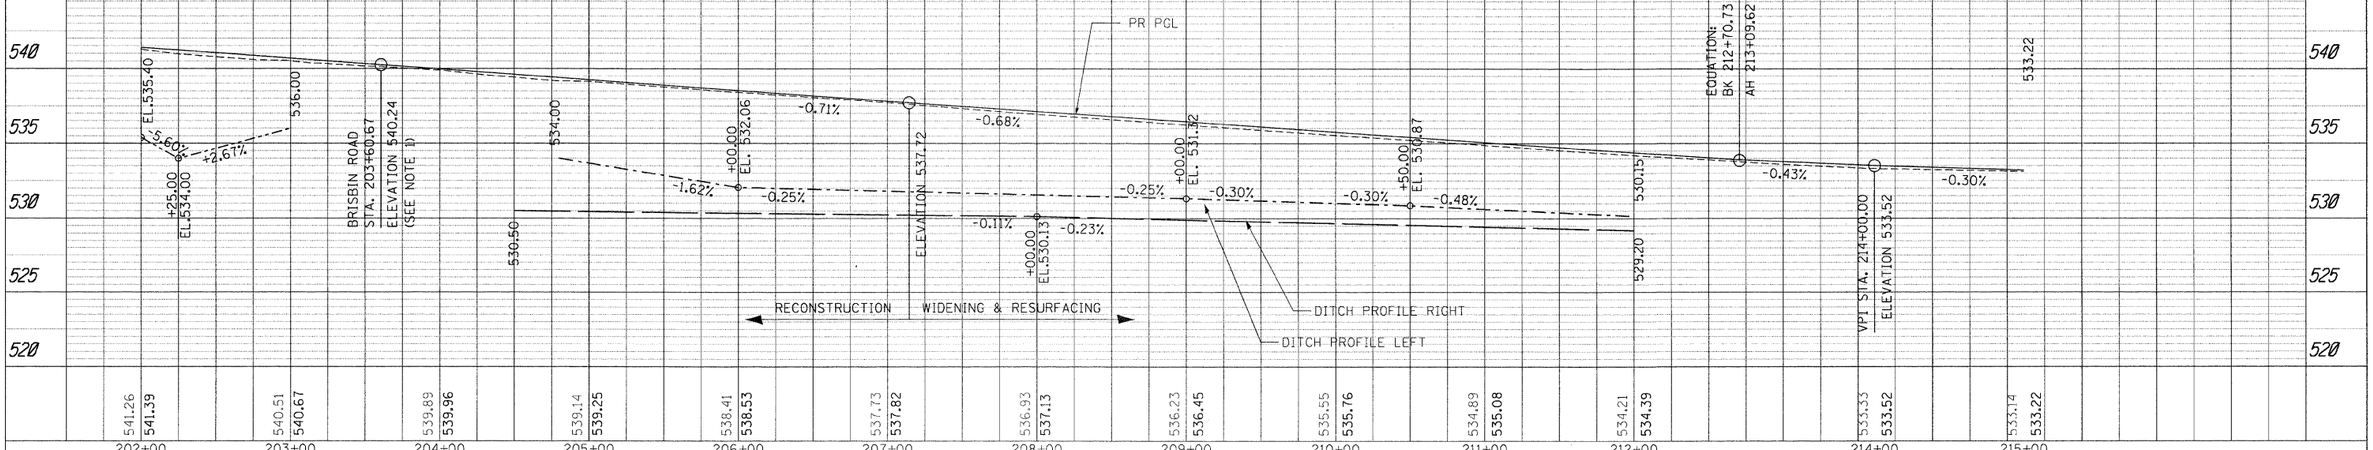

FILE NAME = t:¢1812¢CADD Sheets¢D366408-sht-plnprf-US6.dgn	USER NAME = _USER_	DESIGNED - CGC	REVISED -
		DRAWN - CGC	REVISED -
	PLOT SCALE = @SCALE@	CHECKED - JPW	REVISED -
	PLOT DATE = 5/20/2010	DATE - 5/20/2010	REVISED -

STATE OF ILLINOIS
DEPARTMENT OF TRANSPORTATION

US 6
PLAN & PROFILE

SCALE: 1"=50' | SHEET NO. 57 OF 351 SHEETS | STA. 206+00.00 TO STA. 214+00.94

F.A.U. RTE.	SECTION	COUNTY	TOTAL SHEETS	SHEET NO.
•	(32,47-4) HBK-4 & G(N)	GRUNDY	351	57
		CONTRACT NO. 66408		
	ILLINOIS FED. AID PROJECT			

• FAI 80 & FAS 297 / FAU 392