LEGEND:

1. POLYUREA PAVEMENT MARKING TYPE II - LINE 4" (WHITE)
2. POLYUREA PAVEMENT MARKING TYPE II - LINE 6" (WHITE SKIP-DASH 30'-10') RECESSED
3. POLYUREA PAVEMENT MARKING TYPE II - LINE 8" (WHITE) RECESSED
4. POLYUREA PAVEMENT MARKING TYPE II - LINE 12" (WHITE)
5. POLYUREA PAVEMENT MARKING TYPE II - LINE 24" (WHITE)
6. POLYUREA PAVEMENT MARKING TYPE II - LINE 4" (WHITE SKIP-DASH 6'-2')
7. POLYUREA PAVEMENT MARKING TYPE II - LINE 4" (WHITE SKIP-DASH 30'-10')
8. POLYUREA PAVEMENT MARKING TYPE II - LINE 8" (WHITE SKIP-DASH 6'-2') RECESSED
9. POLYUREA PAVEMENT MARKING TYPE II - LINE 4" (YELLOW)
10. POLYUREA PAVEMENT MARKING TYPE II - LINE 12" (YELLOW)
11. POLYUREA PAVEMENT MARKING TYPE II - LINE 4" (DOUBLE YELLOW @ 8" C-C)
12. POLYUREA PAVEMENT MARKING TYPE II - LETTERS AND SYMBOL (WHITE)
13. POLYUREA PAVEMENT MARKING TYPE II - LINE 6" (YELLOW SKIP-DASH 30'-10'))

- RAISED REFLECTIVE PAVEMENT MARKER, ONE-WAY CRYSTAL
- RAISED REFLECTIVE PAVEMENT MARKER, ONE-WAY AMBER
- RAISED REFLECTIVE PAVEMENT MARKER, TWO-WAY AMBER
- PRISMATIC CURB REFLECTOR
- PRISMATIC REFLECTOR
- PERIMETER EROISON BARRIER
- INLET AND PIPE PROTECTION
- TEMPORARY DITCH CHECKS
- TEMPORARY FENCE
- DITCH FLOW LINE

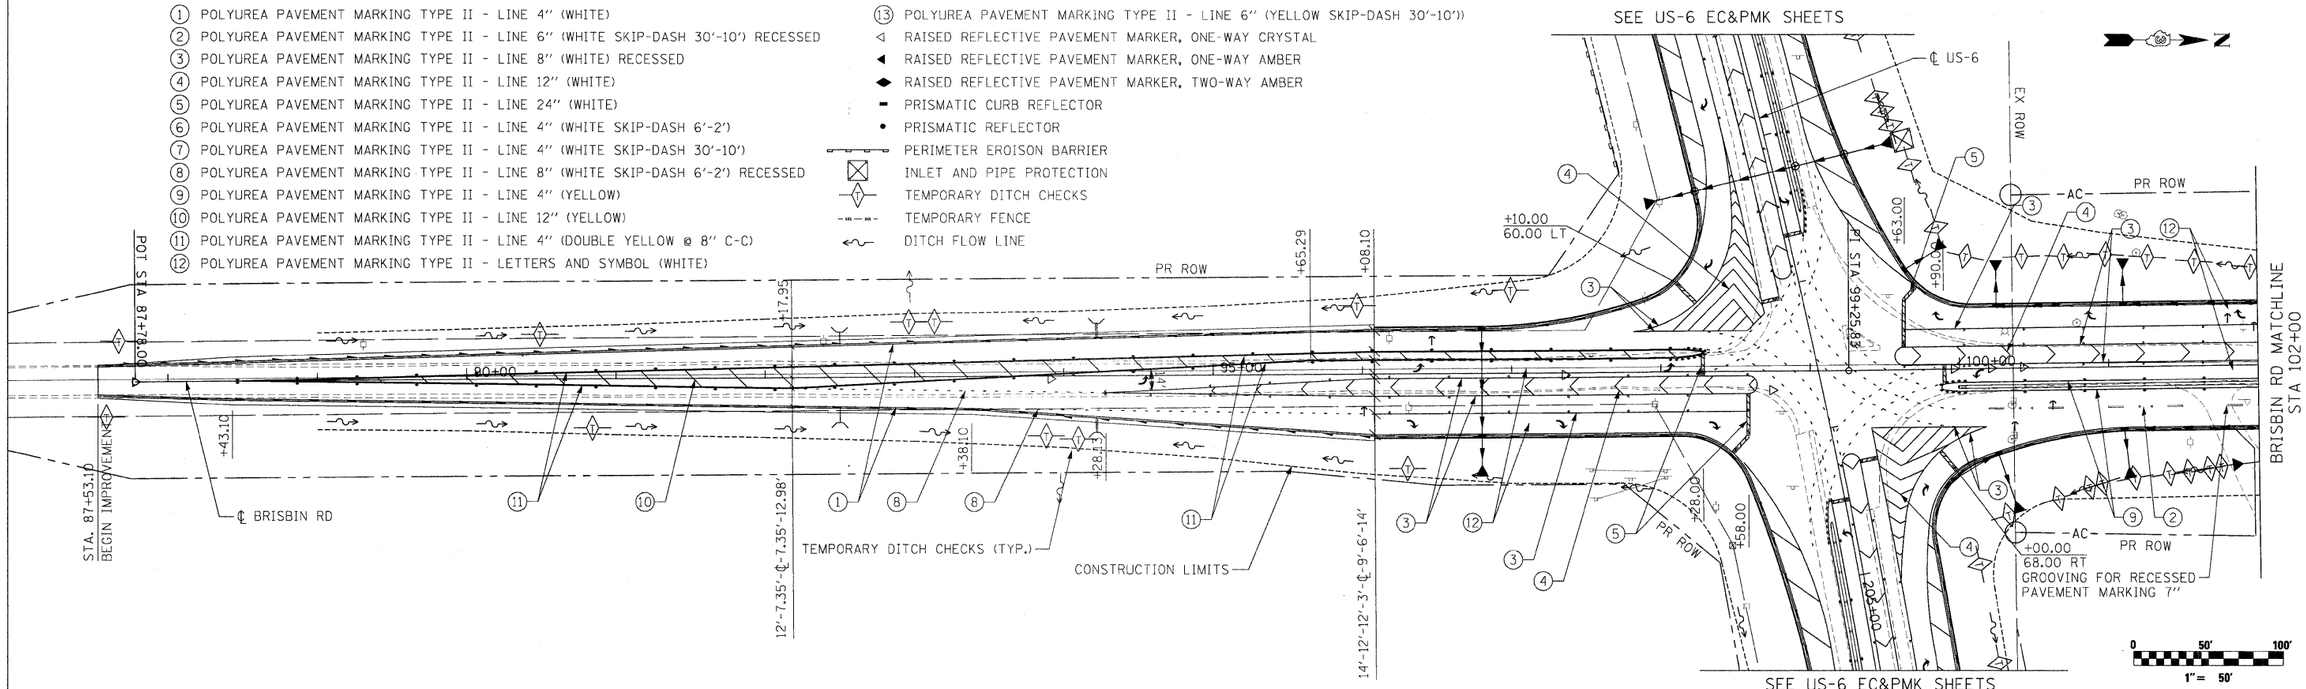

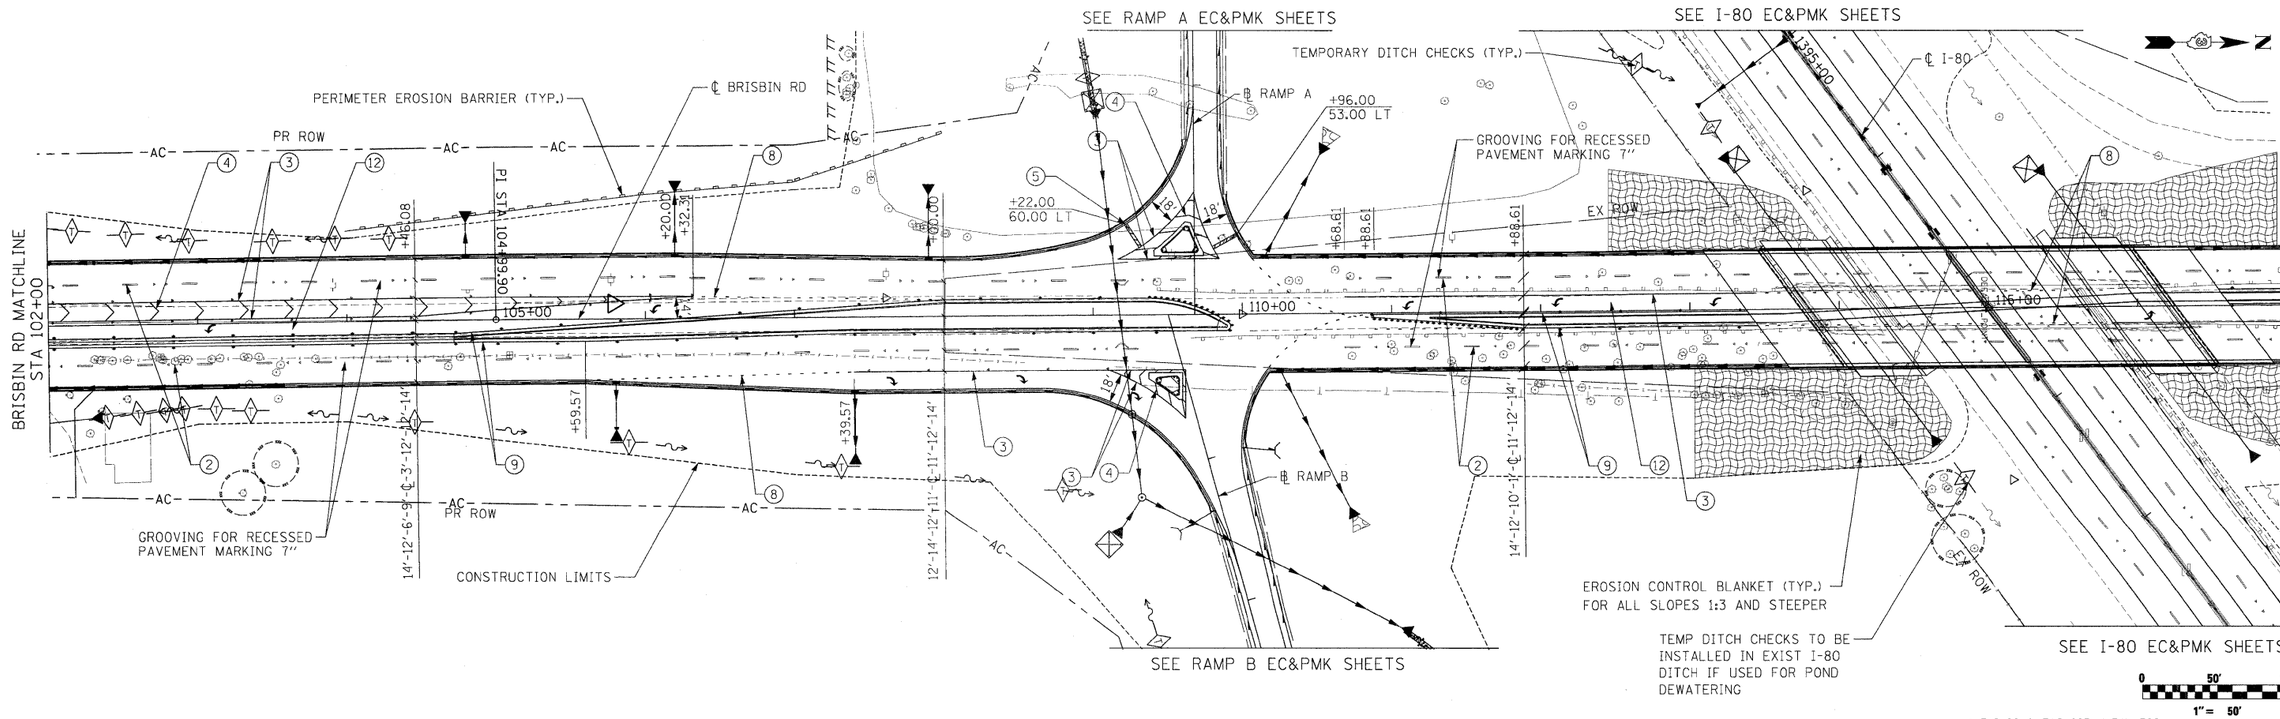

• FAI 80 & FAS 297 / FAU 392

FILE NAME = t:\81812\cadd sheets\D366408-sht-eros-sed-pmk.dgn	USER NAME = _USER_	DESIGNED - CGC	REVISED -
		DRAWN - CGC	REVISED -
	PLOT SCALE = $SCALE$	CHECKED - JPW	REVISED -
	PLOT DATE = 5/21/2010	DATE - 5/21/2010	REVISED -

STATE OF ILLINOIS
DEPARTMENT OF TRANSPORTATION

BRISBIN ROAD
EROSION & SEDIMENT CONTROL AND PAVEMENT MARKING

SCALE: 1"=50' | SHEET NO. 111 OF 351 SHEETS | STA. 87+78.00 TO STA. 117+00.00

F.A.U. RTE.	SECTION	COUNTY	TOTAL SHEETS	SHEET NO.
•	(32,47-4) HBK-4 & G(N)	GRUNDY	351	111
		CONTRACT NO. 66408		
		ILLINOIS FED. AID PROJECT		