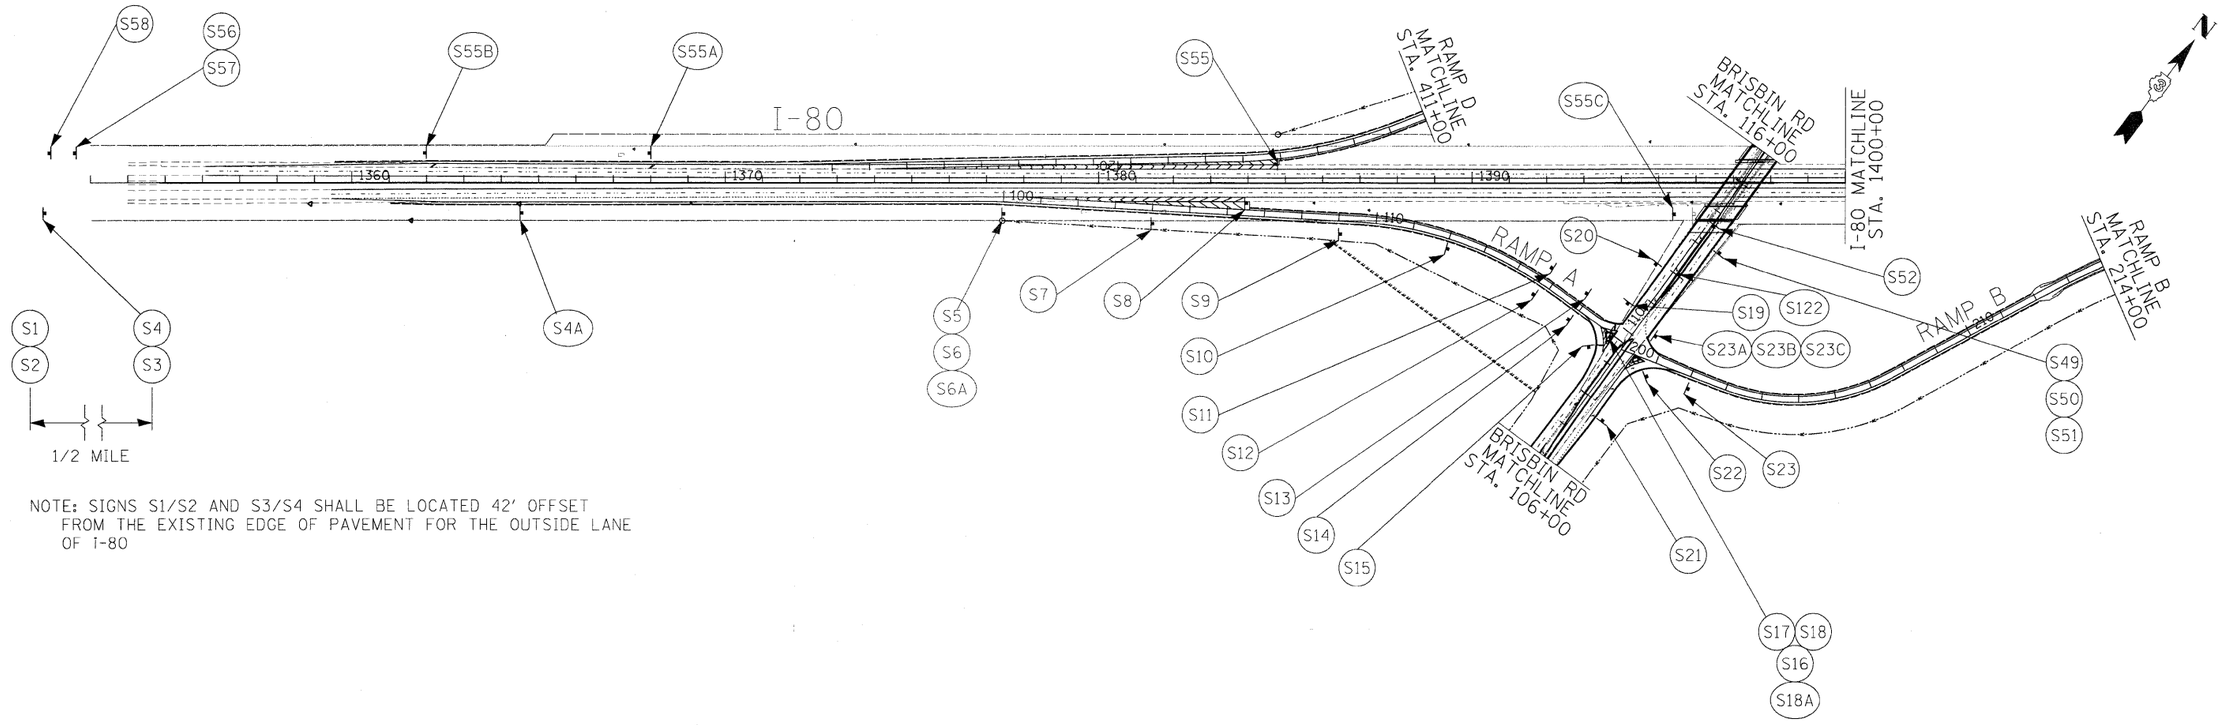

NOTE: SIGNS S1/S2 AND S3/S4 SHALL BE LOCATED 42' OFFSET FROM THE EXISTING EDGE OF PAVEMENT FOR THE OUTSIDE LANE OF I-80

S1, S2
EXIT 116
Brisbin Rd
1 MILE
E1-5
E1-1
STA 1327+20

S3, S4
EXIT 116
Brisbin Rd
½ MILE
E1-5
E1-1
STA 1353+60

S5, S6, S6A
EXIT 116
Brisbin Rd
EXIT ONLY
E1-5
E6-1
SUPPLEMENTAL PANEL
STA 100+00 RAMP A

S7
RAMP
50
M.P.H.
W13-3
104+00

S8
EXIT
116
E5-1a
106+50

S9
STOP AHEAD
R5-1a
STA 109+00

S10
Minooka
Morris
E11-4
STA 112+00

S11
WRONG WAY
R5-1a
STA 115+20

S12
WRONG WAY
R5-1a
STA 115+20

S13
DO NOT ENTER
R5-1
STA 116+20

S14
DO NOT ENTER
R5-1
STA 116+20

S15
STOP
R1-1
STA 116+73

S16
STOP
R1-1
STA 117+07 M

S17
ONE WAY
R6-1L
STA 117+07 M

S18
ONE WAY
R6-1R
STA 117+07 M

S19
R3-1
STA 110+40

S22
YIELD
R1-2
STA 109+40

S23
USE
PROHIBITED
BY
MOTOR-DRIVEN CYCLES
FARM IMPLEMENTS
PEDESTRIANS
NON-MOTORIZED TRAFFIC
BUCKLE UP !
R5-1100
STA 202+00

S20
80 EAST
Joliet
E6-1
STA 111+90

S21
80 WEST
Moline -
Rock Island
80 EAST
Joliet
E6-1
STA 107+40

S4A
RIGHT LANE
EXIT ONLY
AHEAD
W9-7
STA 1364+50 EB

S49
WEST
INTERSTATE
80
S50
S51
M3-4 BL
M1-1
M5-1L BL
STA 113+0

S55
W4-3
STA 1385+00

S56
EAST
INTERSTATE
80
S57
M3-2 BL
M1-1
STA 1346+00

S58
SPEED LIMIT
65
MINIMUM
45
R2-4a
STA 1336+00

S55A
RIGHT LANE ENDS
W9-1
STA 1368+00

S55B
W4-2R
STA 1362+00

S18A
DIVIDED
HIGHWAY
R6-3a
STA 117+07 M

S23A
S23B
S23C
TO
6
M4-5
M1-4
M6-1R
STA. 110+35

S55C
REST AREA
1 MILE
W9-1
STA 1395+40

S122
R4-7
STA 112+00

LEGEND:

M MEDIAN
EB EASTBOUND
BL WHITE ON BLUE

NOTES:

1. SEE SIGNING SCHEDULE FOR ADDITONAL INFORMATION
2. TWELVE BY TWELVE INCH (12" x 12") BLOCK-OUTS WILL BE RREQUIRED FOR SIGNS LOCATED IN CONCRETE SURFACES.

FILE NAME = D366408-sht-signing.dgn	USER NAME = _USER_	DESIGNED - JPW	REVISED -
		DRAWN - ECS	REVISED -
	PLOT SCALE = $SCALE$	CHECKED - AKK	REVISED -
	PLOT DATE = 5/19/2010	DATE - 5/19/2010	REVISED -

STATE OF ILLINOIS
DEPARTMENT OF TRANSPORTATION

BRISBIN ROAD @ I-80
SIGNING PLAN

SCALE: 1"=200' | SHEET NO. 149 OF 351 SHEETS | STA. | TO STA.

• FAI 80 & FAS 297 / FAU 392

F.A.U. RTE.	SECTION	COUNTY	TOTAL SHEETS	SHEET NO.
•	(32,47-4) HBK-4 & GIN)	GRUNDY	351	149
		CONTRACT NO. 66408		
	ILLINOIS	FED. AID PROJECT		