FINAL SURVEY	BY	DATE
SURVEYED		
PLOTTED		
TEMPLATE		
NOTE BOOK		
AREAS		
NO.	AREAS CHECKED	

ORIGINAL SURVEY	BY	DATE
SURVEYED		
PLOTTED		
TEMPLATE		
NOTE BOOK		
AREAS		
NO.	AREAS CHECKED	

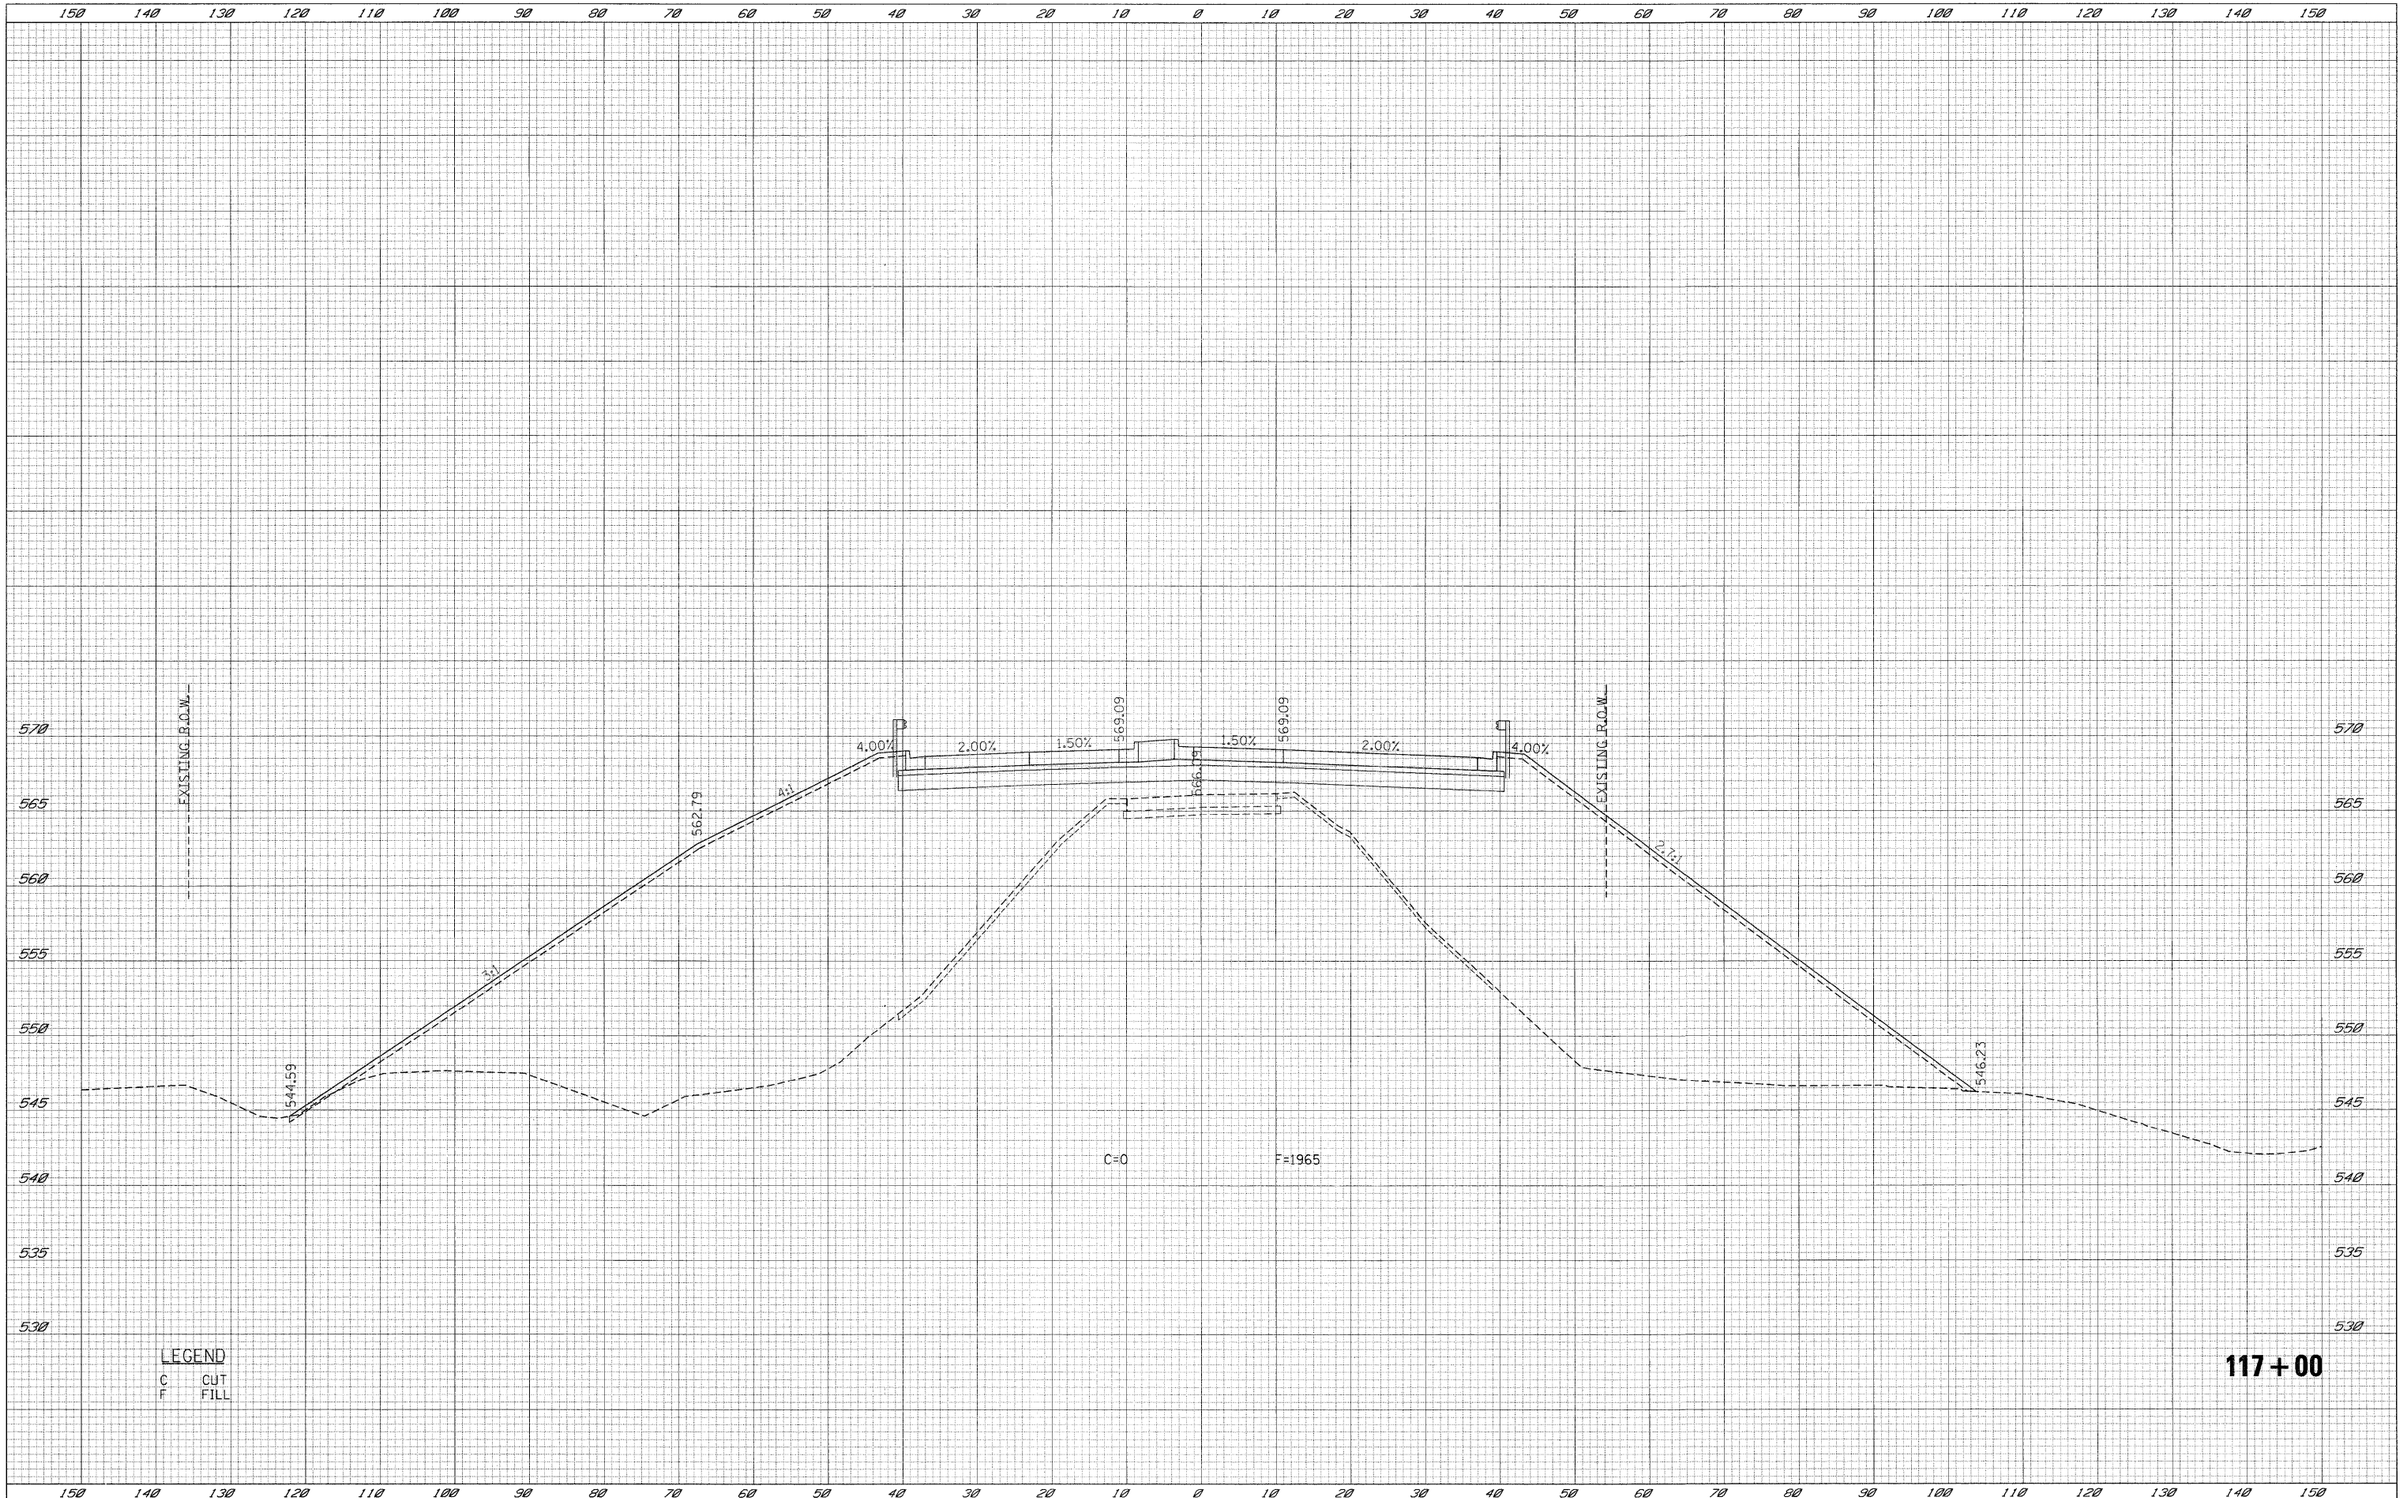

FILE NAME = t:\1812\cadd sheets\D0366408-sht-XSCB-ris.dgn	USER NAME = _USER_	DESIGNED - LG	REVISED -
		DRAWN - LG	REVISED -
	PLOT SCALE = $SCALE$	CHECKED - AKK	REVISED -
	PLOT DATE = 5/19/2010	DATE - 5/19/2010	REVISED -

STATE OF ILLINOIS
DEPARTMENT OF TRANSPORTATION

BRISBIN CROSS SECTIONS

SCALE: H: 1"=10' V: 1"=5' | SHEET NO. 203 OF 351 SHEETS | STA. 117+00 | TO STA. 117+00

F.A.U. RTE.	SECTION	COUNTY	TOTAL SHEETS	SHEET NO.
•	(32,47-4) HBK-4 & G(N)	GRUNDY	351	203
		CONTRACT NO. 66408		
	ILLINOIS FED. AID PROJECT			

• FAI 80 & FAS 297 / FAU 392