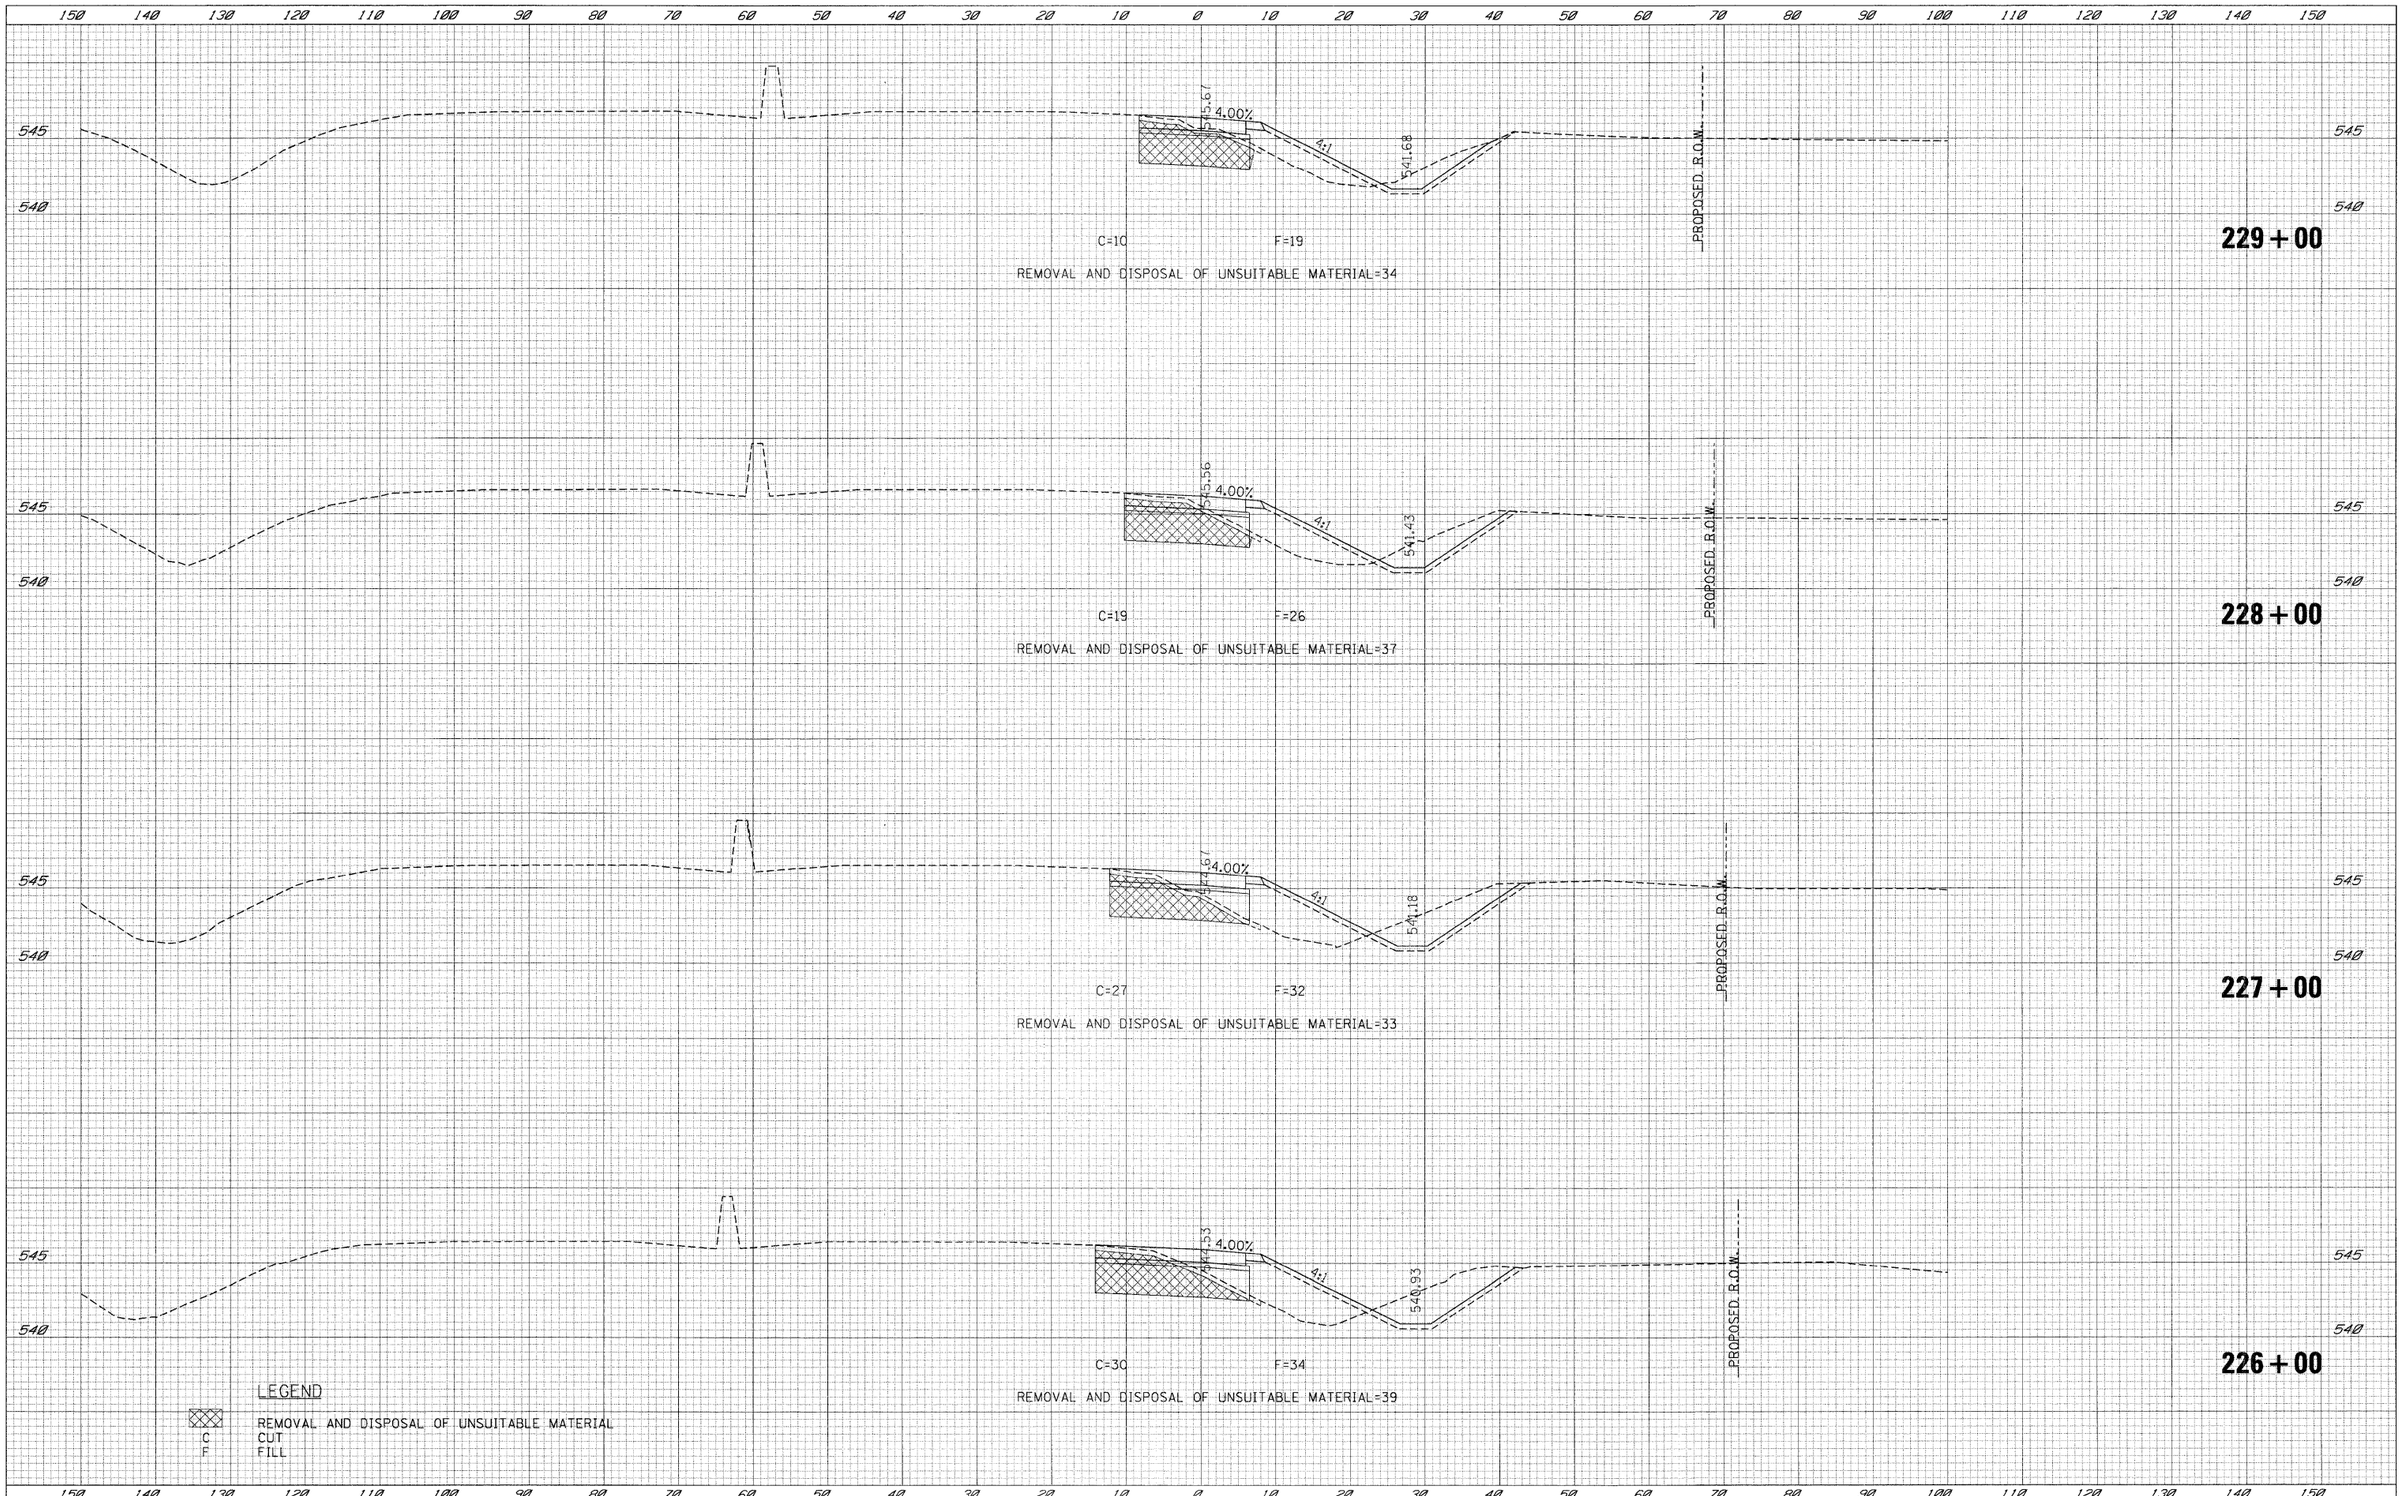

FINAL SURVEY		BY	DATE
	SURVEYED		
	PLOTTED		
NOTE BOOK	TEMPLATE		
	AREAS CHECKED		
NO.			

ORIGINAL SURVEY		BY	DATE
	SURVEYED		
	PLOTTED		
NOTE BOOK	TEMPLATE		
	AREAS CHECKED		
NO.			

FILE NAME = t:\1812\cadd sheets\D366408-sht-XSCRampB.dgn	USER NAME = _USER_	DESIGNED - LG	REVISED -
		DRAWN - LG	REVISED -
	PLOT SCALE = $SCALE$	CHECKED - AKK	REVISED -
	PLOT DATE = 5/19/2010	DATE - 5/19/2010	REVISED -

STATE OF ILLINOIS
DEPARTMENT OF TRANSPORTATION

RAMP B CROSS SECTIONS

SCALE: H: 1"=10' V: 1"=5' | SHEET NO. 225 OF 351 SHEETS | STA. 226+00 | TO STA. 229+00

F.A.U. RTE.	SECTION	COUNTY	TOTAL SHEETS	SHEET NO.
*	(32,47-4) HBK-4 & GIN)	GRUNDY	351	225
		CONTRACT NO. 66408		
	ILLINOIS FED. AID PROJECT			

* FAI 80 & FAS 297 / FAU 392