FINAL SURVEY	SURVEYED	BY	DATE
NOTE BOOK	PLOTTED		
	TEMPLATE		
NO.	AREAS		
	AREAS CHECKED		

ORIGINAL SURVEY	SURVEYED	BY	DATE
NOTE BOOK	PLOTTED		
	TEMPLATE		
NO.	AREAS		
	AREAS CHECKED		

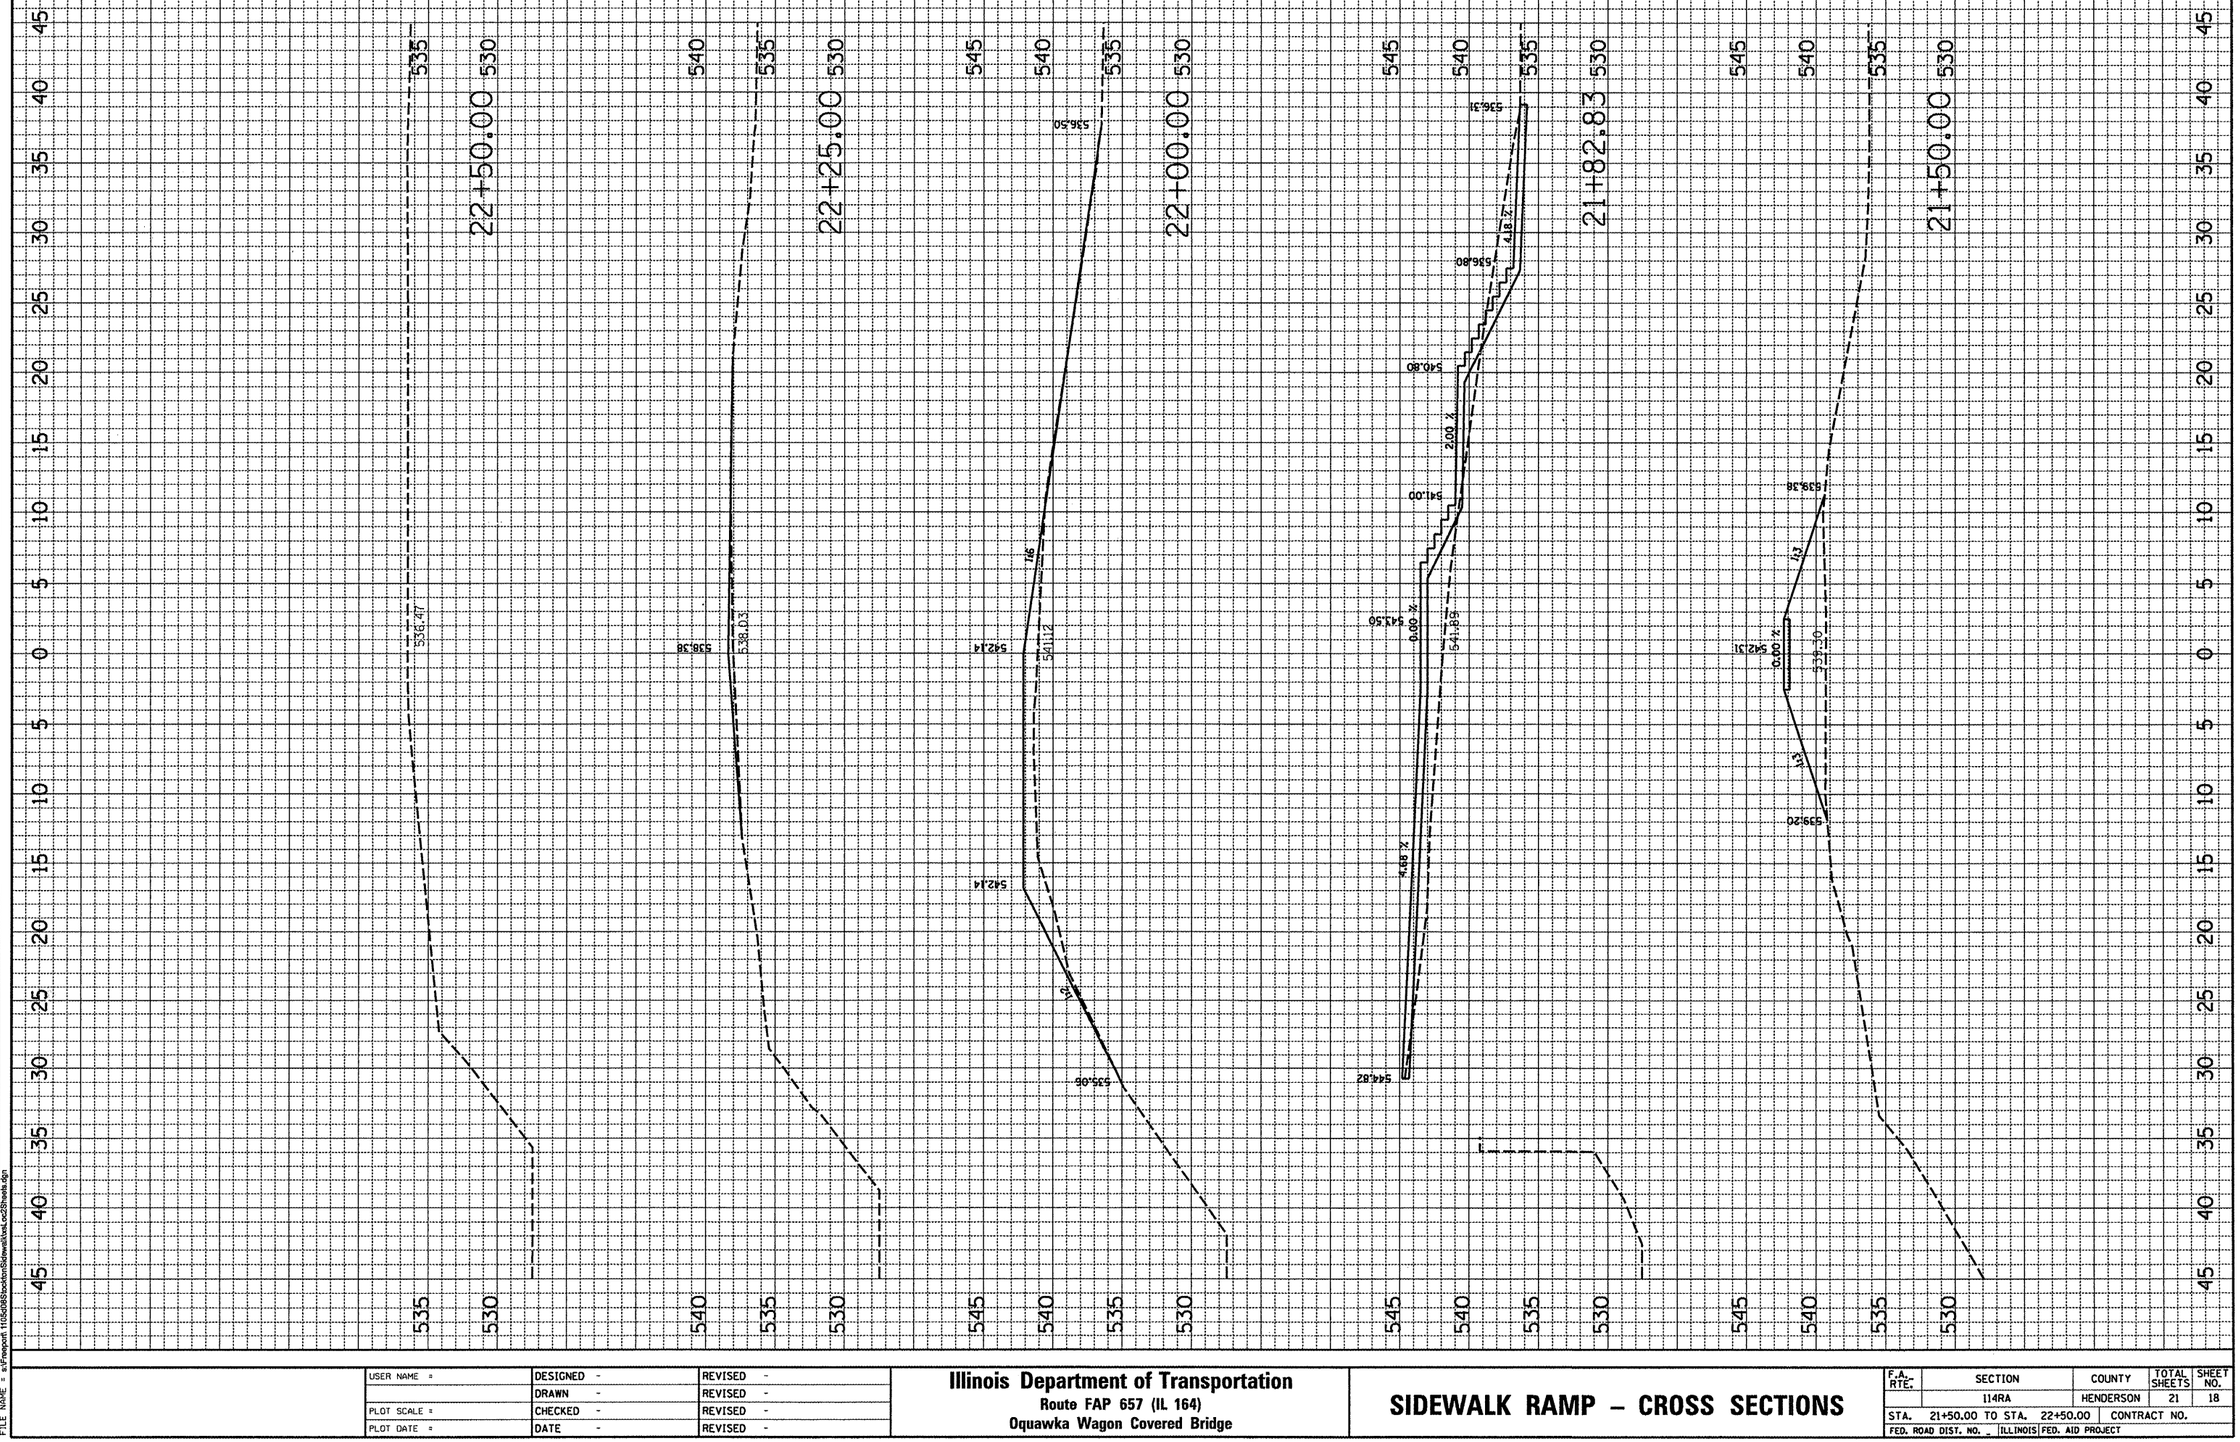

FILE NAME = s:\Freeport 1105d88\Bookfon\Sidewalk\IlinxLocd2Sheets.dgn

USER NAME =	DESIGNED -	REVISED -
	DRAWN -	REVISED -
PLOT SCALE =	CHECKED -	REVISED -
PLOT DATE =	DATE -	REVISED -

Illinois Department of Transportation
Route FAP 657 (IL 164)
Oquawka Wagon Covered Bridge

SIDEWALK RAMP – CROSS SECTIONS

F.A. RTE.	SECTION	COUNTY	TOTAL SHEETS	SHEET NO.
	114RA	HENDERSON	21	18
STA. 21+50.00 TO STA. 22+50.00		CONTRACT NO.		
FED. ROAD DIST. NO. _	ILLINOIS	FED. AID PROJECT		