F.A. RTE.	SECTION	COUNTY	TOTAL SHEETS	SHEET NO.
•	••	SANGAMON	363	70

* F.A.I. 72, F.A.P. 67, F.A.P. 75 & F.A.P. 668
** D-6 SPFLD-CLRLAKE DIRKSEN 2002

STA. 130+00.00 TO STA. 23+00.00
FED. ROAD DIST. NO. ILLINOIS FED. AID PROJECT
CONTRACT NO. 72088

PLAN — SURVEYED / PLOTTED / DRAWN / CHECKED / ALIGNMENT CHECKED / PT. OF BEV. CHECKED / FIELD TIE MADE / NOTE BOOK / NO. / BY / DATE

PROFILE — SURVEYED / PLOTTED / DRAWN / CHECKED / BM. NOTED / STRUCTURE MRKTNGS CHKD / NOTE BOOK / NO. / BY / DATE

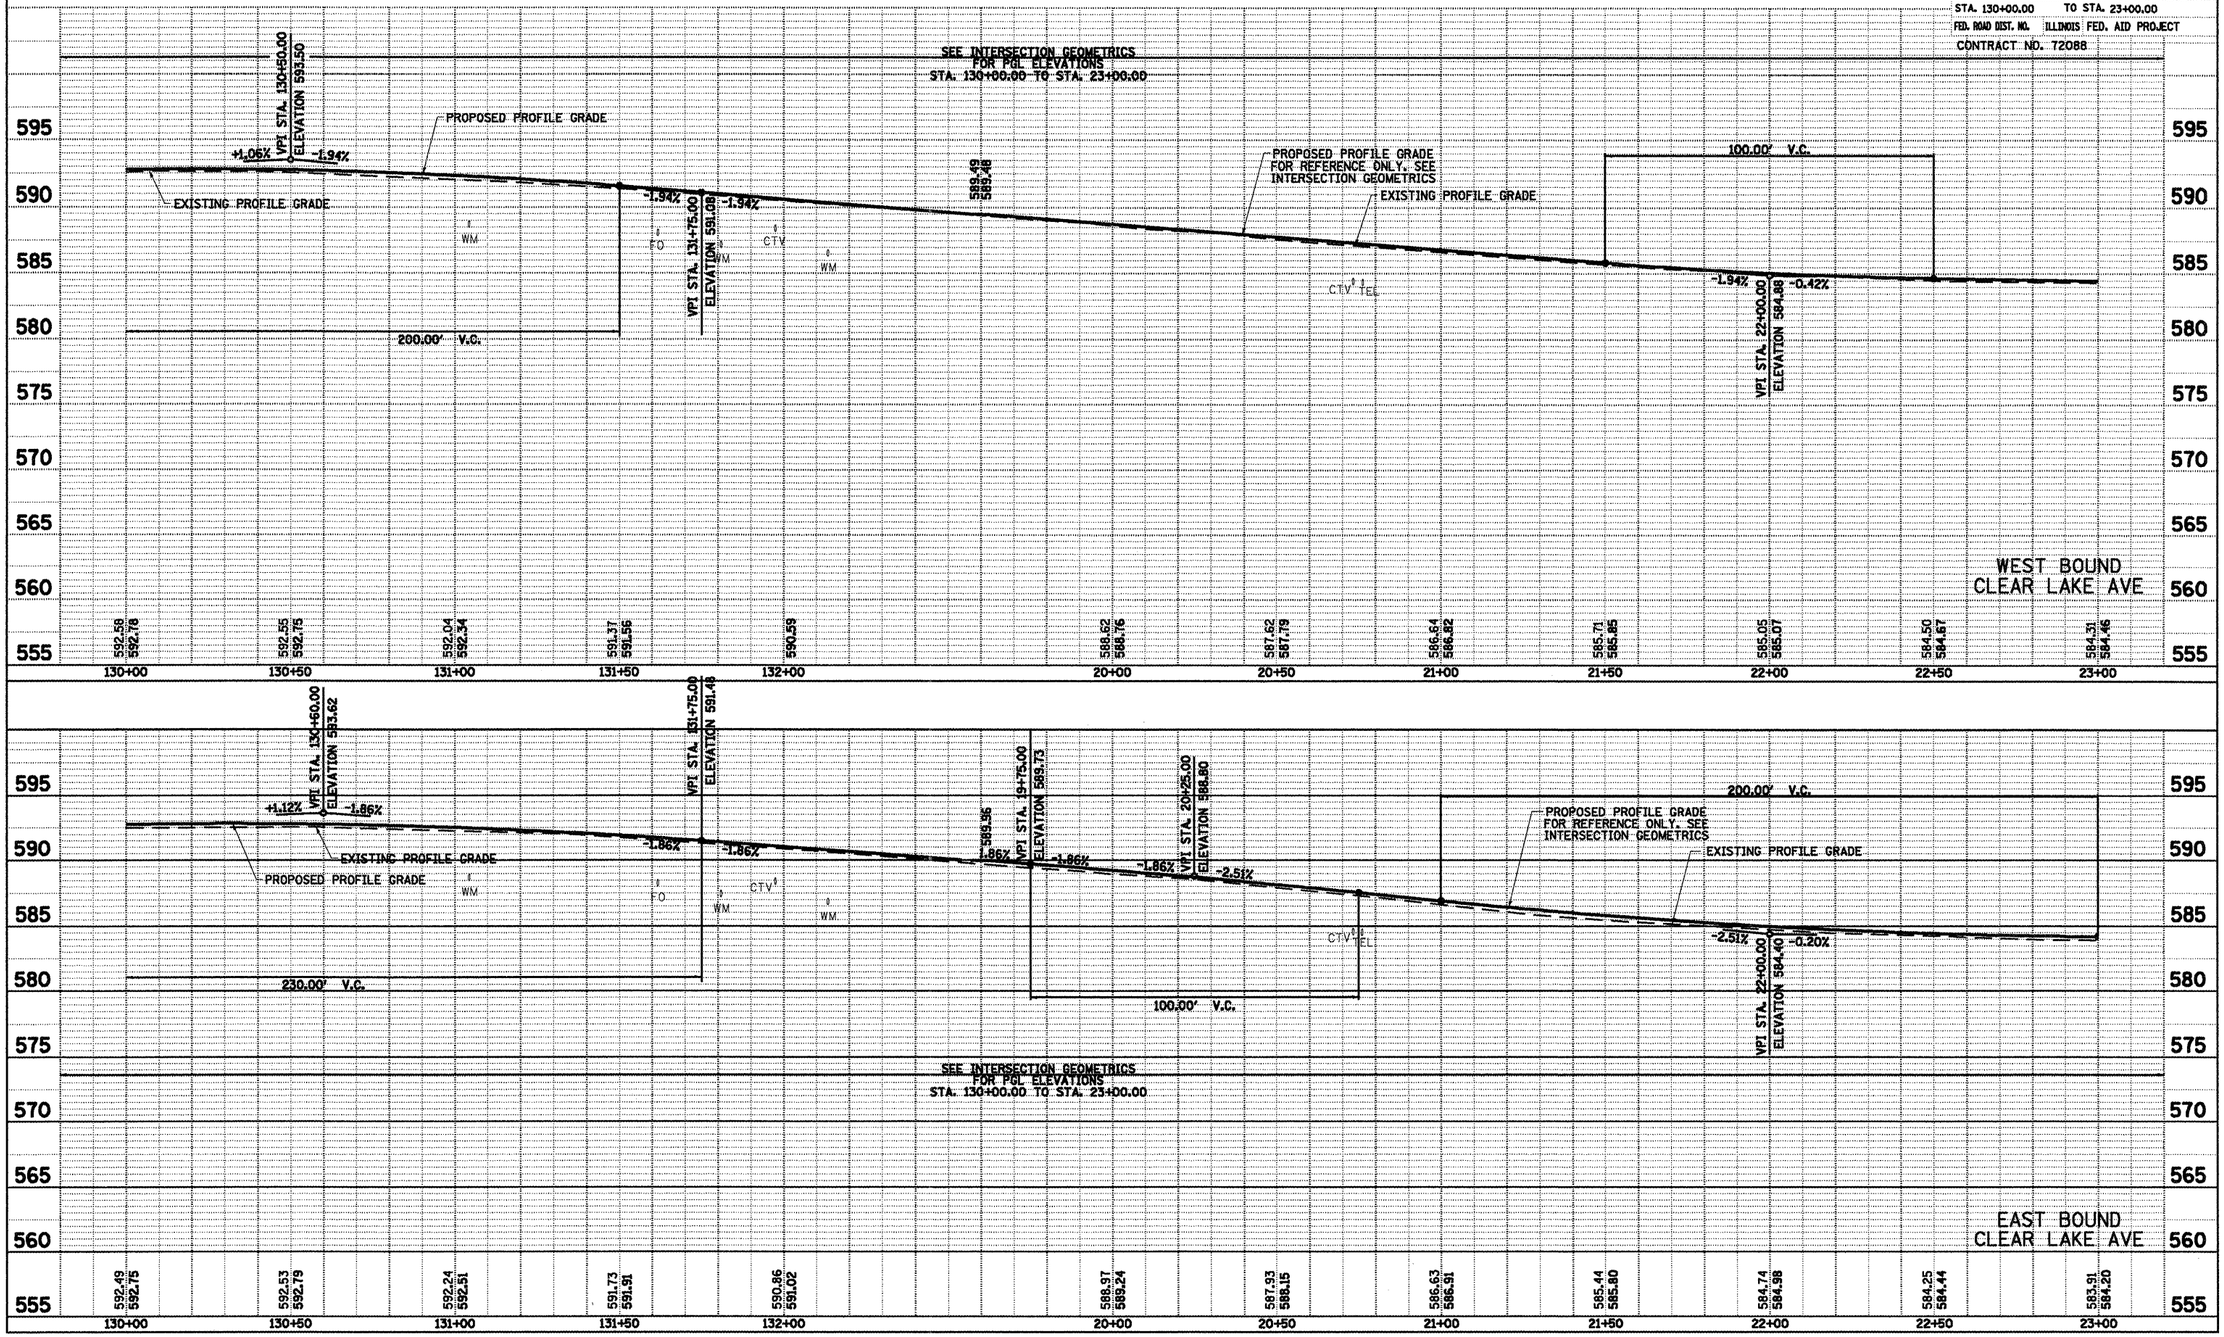

BLANK, WESSELINK, COOK & ASSOCIATES ENGINEERS - CONSULTANTS DECATUR, ILLINOIS

D-6 SPFLD-CLRLAKE DIRKSEN 2002 SANGAMON COUNTY

ROADWAY & ENTRANCES PLAN & PROFILE SHEET 4 OF 33