F.A. RTE.	SECTION	COUNTY	TOTAL SHEETS	SHEET NO.
*	**	SANGAMON	363	89

STA. 168+00.00 TO STA. 173+00.00

FED. ROAD DIST. NO. ILLINOIS FED. AID PROJECT

PLAN
SURVEYED BY
DRAWN BY
ALIGNMENT CHECKED BY
PLAT CHECKED BY
PLAN FILE NAME
NOTE BOOK
NO.

PROFILE
SURVEYED BY
DRAWN BY
GRADES CHECKED BY
ALIGNMENT CHECKED BY
STRUCTURE NOTATING CHKD BY
NOTE BOOK
NO.

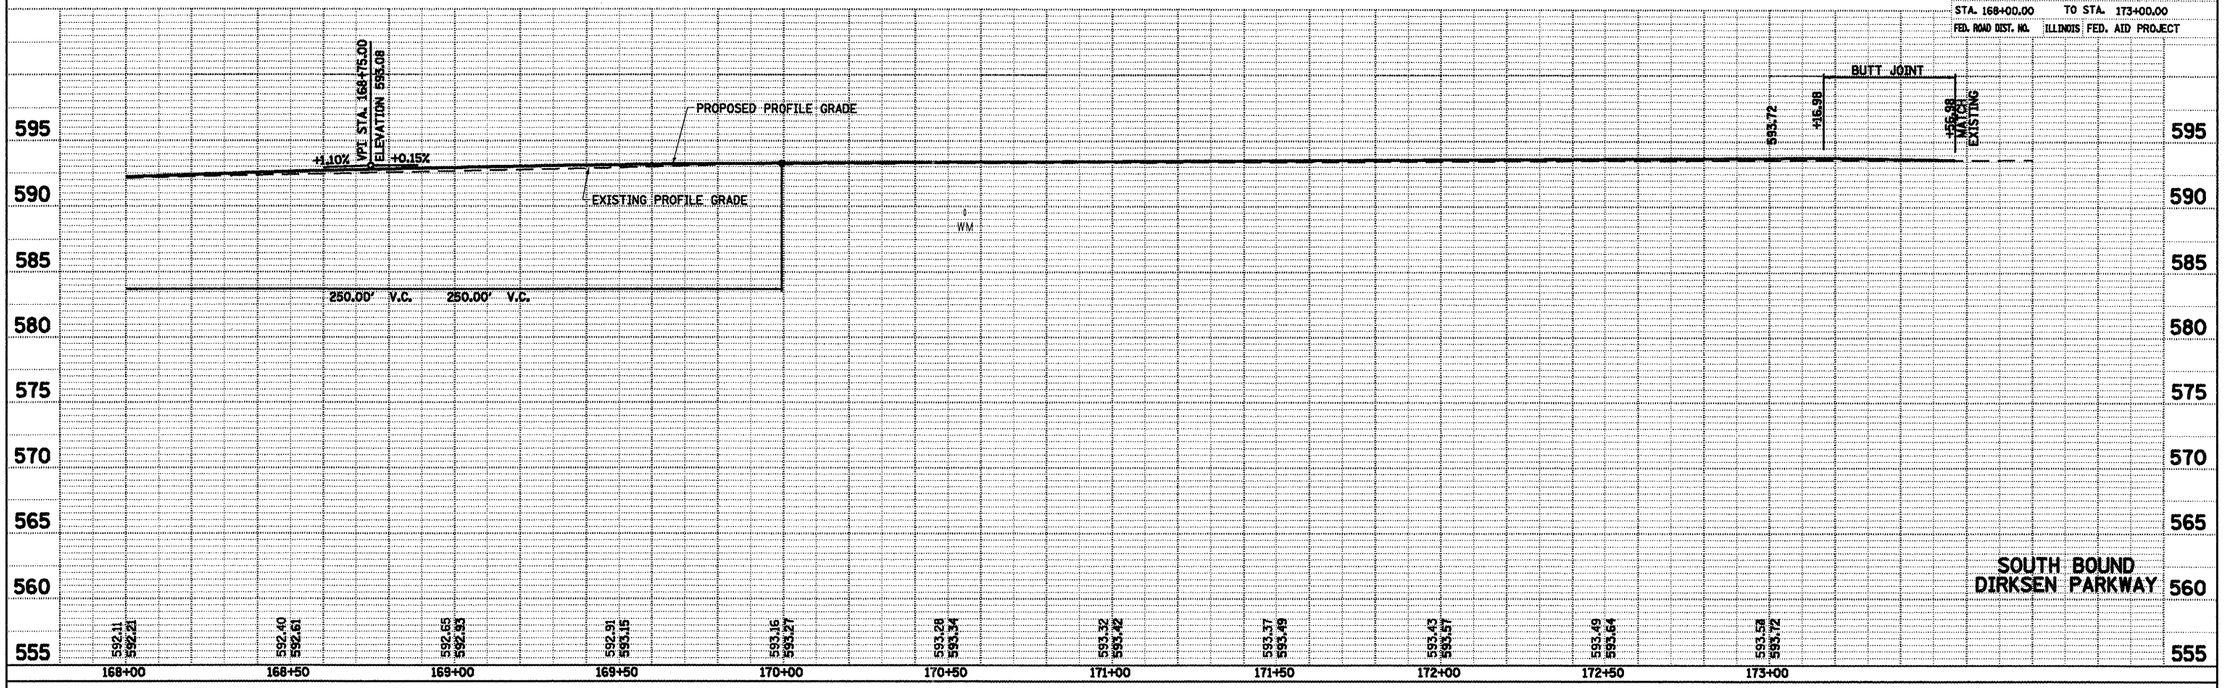

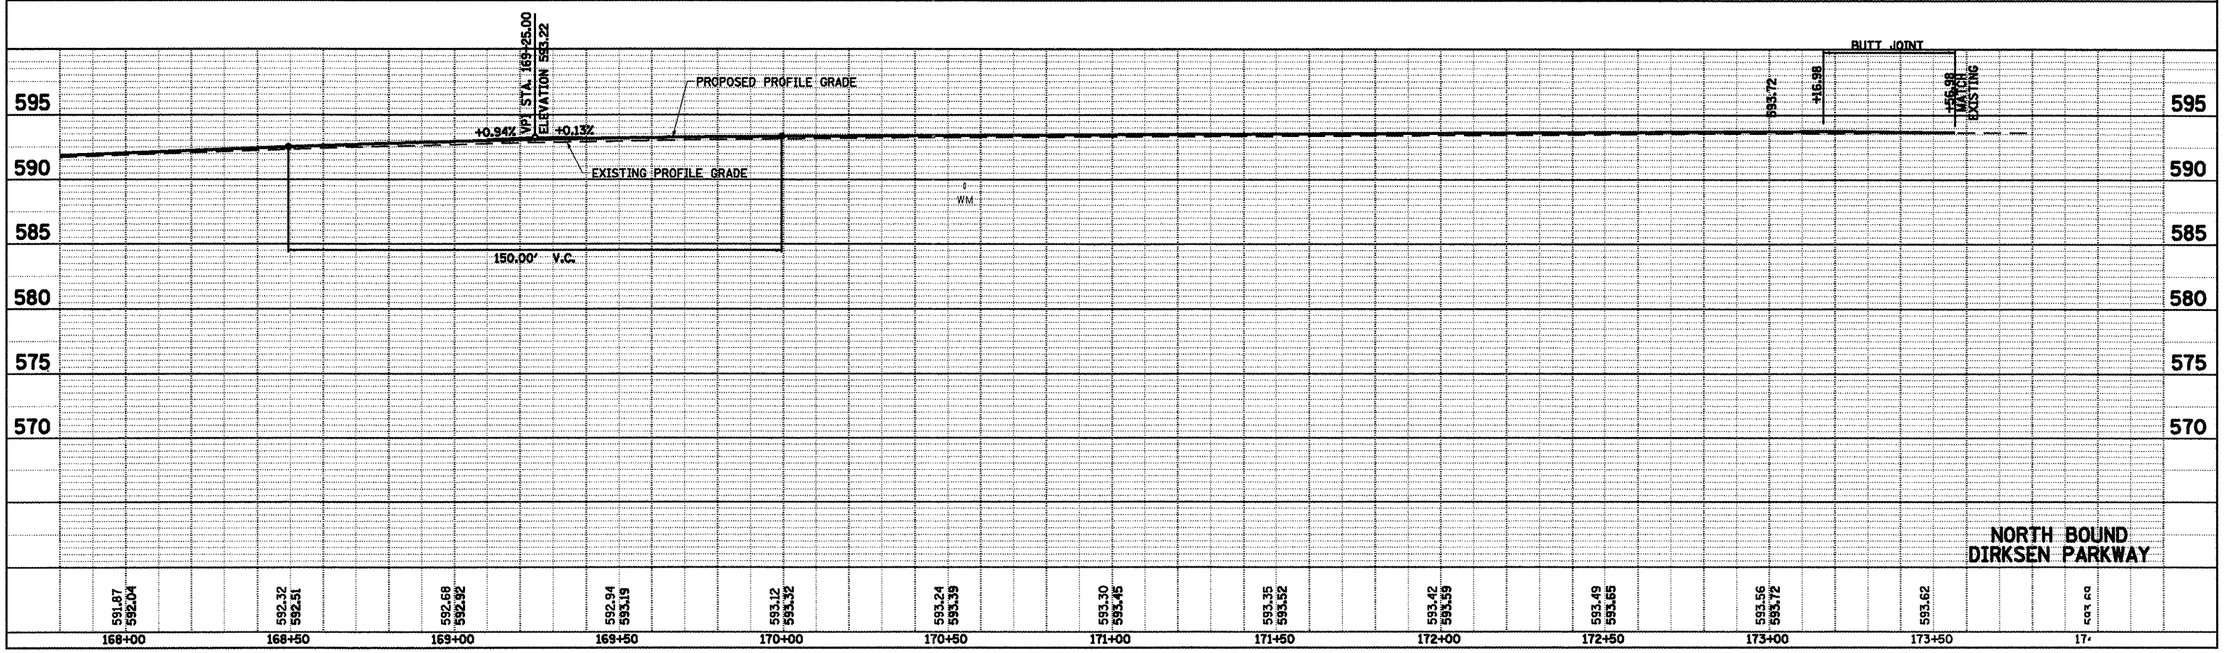

BLANK, WESSELINK, COOK & ASSOCIATES ENGINEERS - CONSULTANTS DECATUR, ILLINOIS

D-6 SPFLD-CLRLAKE DIRKSEN 2002

SANGAMON COUNTY

ROADWAY & ENTRANCES PLAN & PROFILE SHEET 23 OF 33