F.A. RTE.	SECTION	COUNTY	TOTAL SHEETS	SHEET NO.
*	**	SANGAMON	363	129
STA. 12+00.00		TO STA. 18+37.87		
FED. ROAD DIST. NO.	ILLINOIS	FED. AID PROJECT		

* F.A.I. 72, F.A.P. 67, F.A.P. 75 & F.A.P. 668
** D-6 SPFLD-CLRLAKE DIRKSEN 2002

CONTRACT NO. 72088

LEGEND

TBR TO BE REMOVED

TBF TO BE FILLED

BORING LOCATION SEE SHEETS 215A - 215D

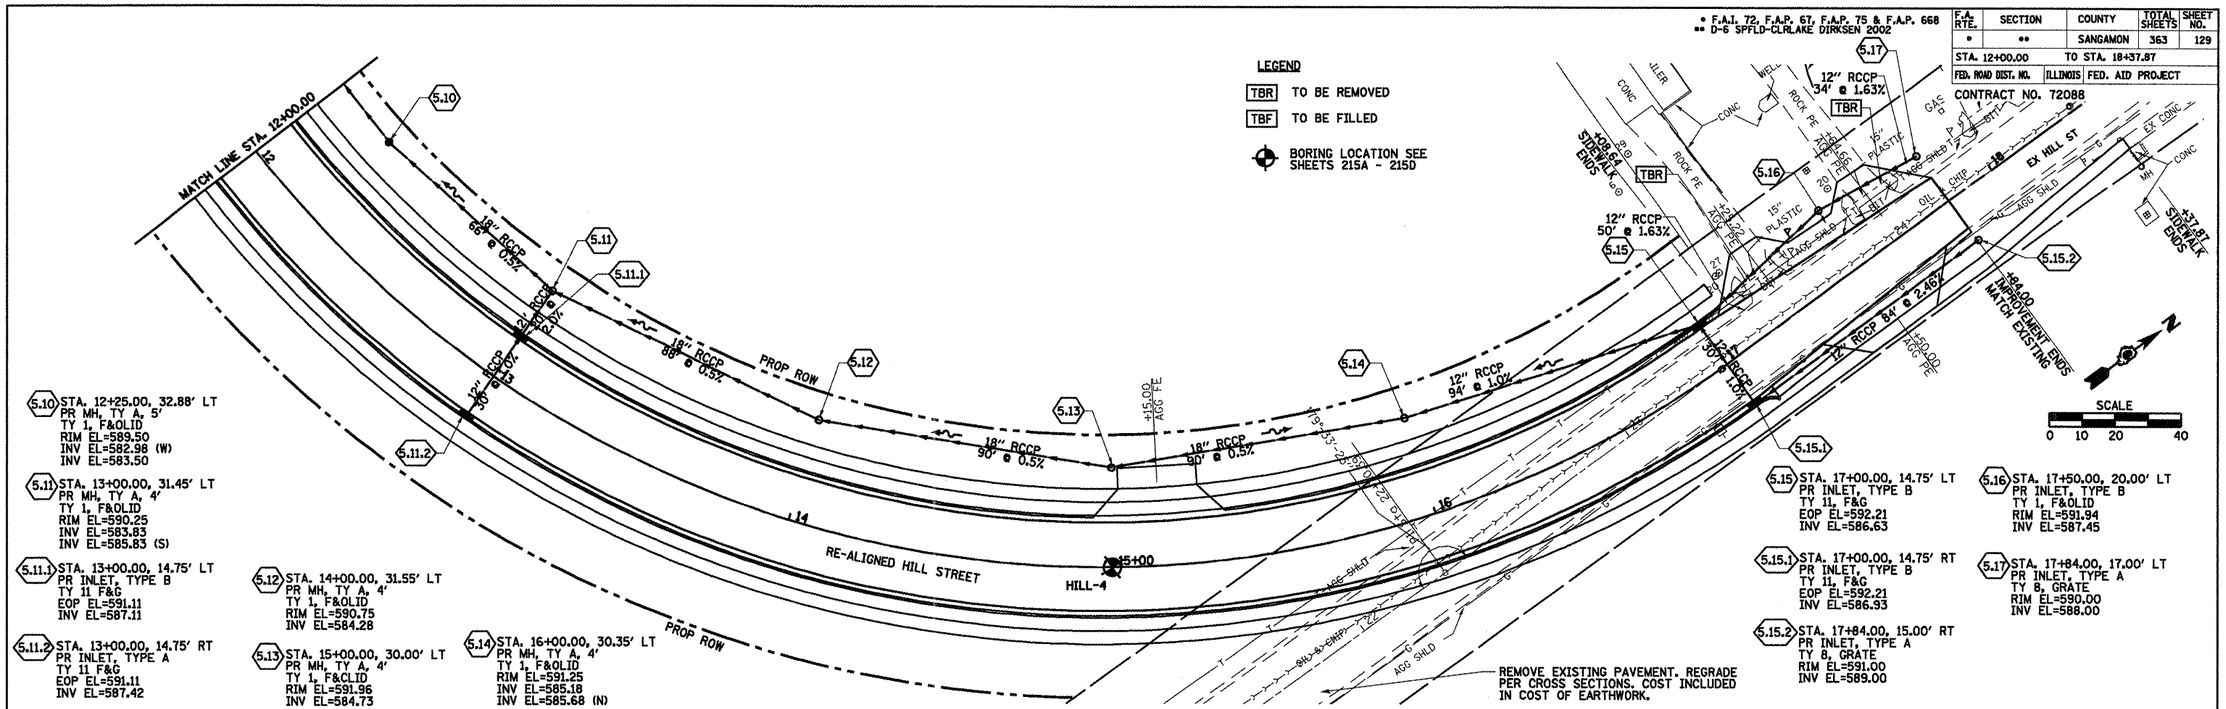

5.10 STA. 12+25.00, 32.88' LT
PR MH, TY A, 5'
TY 1, F&OLID
RIM EL=589.50
INV EL=582.98 (W)
INV EL=583.50

5.11 STA. 13+00.00, 31.45' LT
PR MH, TY A, 4'
TY 1, F&OLID
RIM EL=590.25
INV EL=583.83
INV EL=585.83 (S)

5.11.1 STA. 13+00.00, 14.75' LT
PR INLET, TYPE B
TY 11 F&G
EOP EL=591.11
INV EL=587.11

5.11.2 STA. 13+00.00, 14.75' RT
PR INLET, TYPE A
TY 11 F&G
EOP EL=591.11
INV EL=587.42

5.12 STA. 14+00.00, 31.55' LT
PR MH, TY A, 4'
TY 1, F&OLID
RIM EL=590.75
INV EL=584.28

5.13 STA. 15+00.00, 30.00' LT
PR MH, TY A, 4'
TY 1, F&CLID
RIM EL=591.96
INV EL=584.73

5.14 STA. 16+00.00, 30.35' LT
PR MH, TY A, 4'
TY 1, F&OLID
RIM EL=591.25
INV EL=585.18
INV EL=585.68 (N)

5.15 STA. 17+00.00, 14.75' LT
PR INLET, TYPE B
TY 11, F&G
EOP EL=592.21
INV EL=586.63

5.15.1 STA. 17+00.00, 14.75' RT
PR INLET, TYPE B
TY 11, F&G
EOP EL=592.21
INV EL=586.93

5.15.2 STA. 17+84.00, 15.00' RT
PR INLET, TYPE A
TY 8, GRATE
RIM EL=591.00
INV EL=589.00

5.16 STA. 17+50.00, 20.00' LT
PR INLET, TYPE B
TY 1, F&OLID
RIM EL=591.94
INV EL=587.45

5.17 STA. 17+84.00, 17.00' LT
PR INLET, TYPE A
TY 8, GRATE
RIM EL=590.00
INV EL=588.00

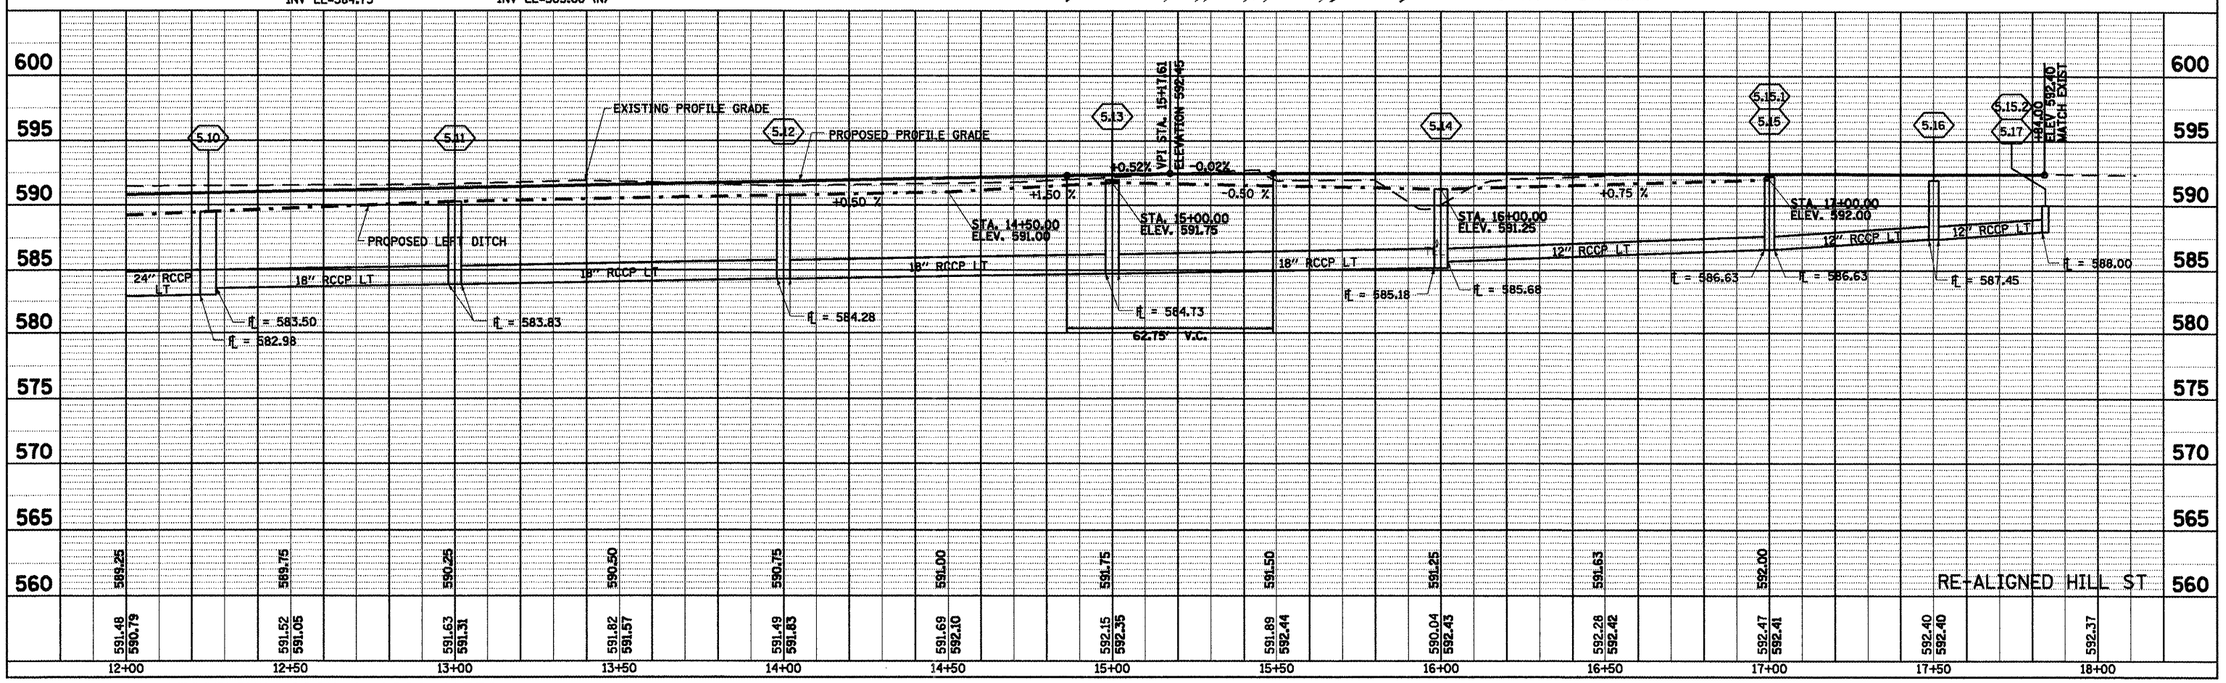

PLAN — SURVEYED / PLOTTED / ALIGNMENT CHECKED / GRADES PLOTTED / ALIGNMENT PLACED / CADD FILE NAME / NOTE BOOK / NO. / BY / DATE

PROFILE — SURVEYED / PLOTTED / GRADES CHECKED / GRADES PLACED / STRUCTURE / NOTE BOOK / NO. / BY / DATE

BLANK, WESSELINK, COOK & ASSOCIATES ENGINEERS - CONSULTANTS DECATUR, ILLINOIS

D-6 SPFLD-CLRLAKE DIRKSEN 2002

SANGAMON COUNTY

DRAINAGE & UTILITIES SHEET 21 OF 25