F.A. RTE.	SECTION	COUNTY	TOTAL SHEETS	SHEET NO.
*	**	SANGAMON	363	246
STA. 23+78.40		TO STA. 23+78.40		
FED. ROAD DIST. NO.		ILLINOIS FED. AID PROJECT		

CONTRACT NO. 72088

* F.A.I. 72, F.A.P. 67, F.A.P. 75 & F.A.P. 668
** D-6 SPFLD-CLRLAKE DIRKSEN 2002
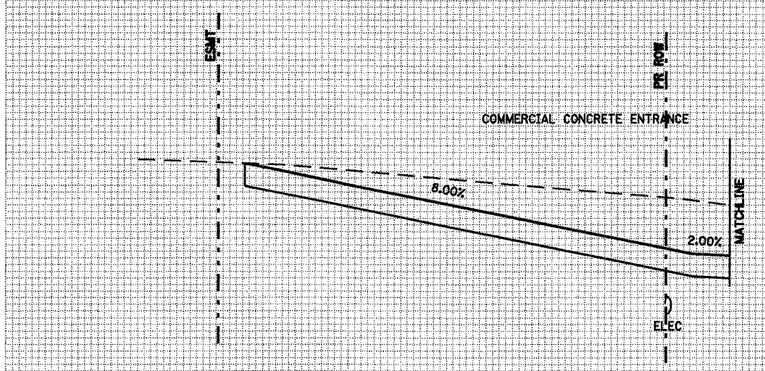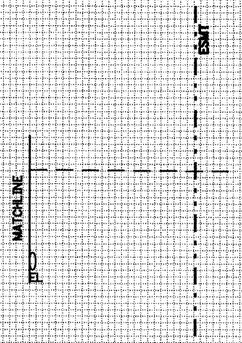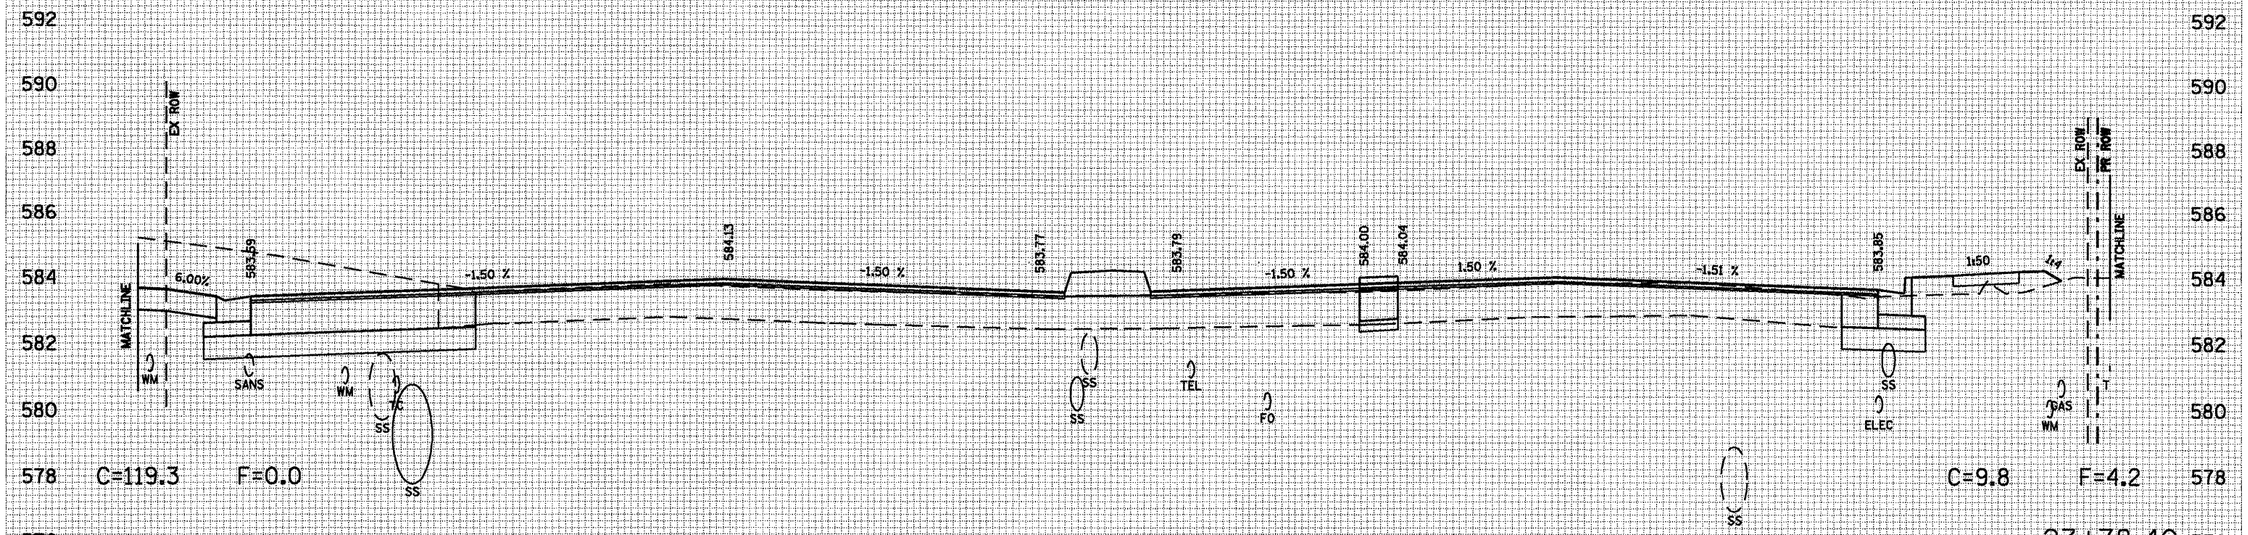
FINAL SURVEY	BY	DATE
SURVEYED		
PLOTTED		
TOPO & UTIL		
AREAS		
NOTE BOOK	AREAS CHECKED	
NO.