F.A. RTE.	SECTION	COUNTY	TOTAL SHEETS	SHEET NO.
*	**	SANGAMON	363	287
STA. 167+50.00		TO STA.168+00.00		
FED. ROAD DIST. NO.		ILLINOIS	FED. AID PROJECT	

CONTRACT NO. 72088

* F.A.I. 72, F.A.P. 67, F.A.P. 75 & F.A.P. 668
** D-6 SPFLD-CLRLAKE DIRKSEN 2002
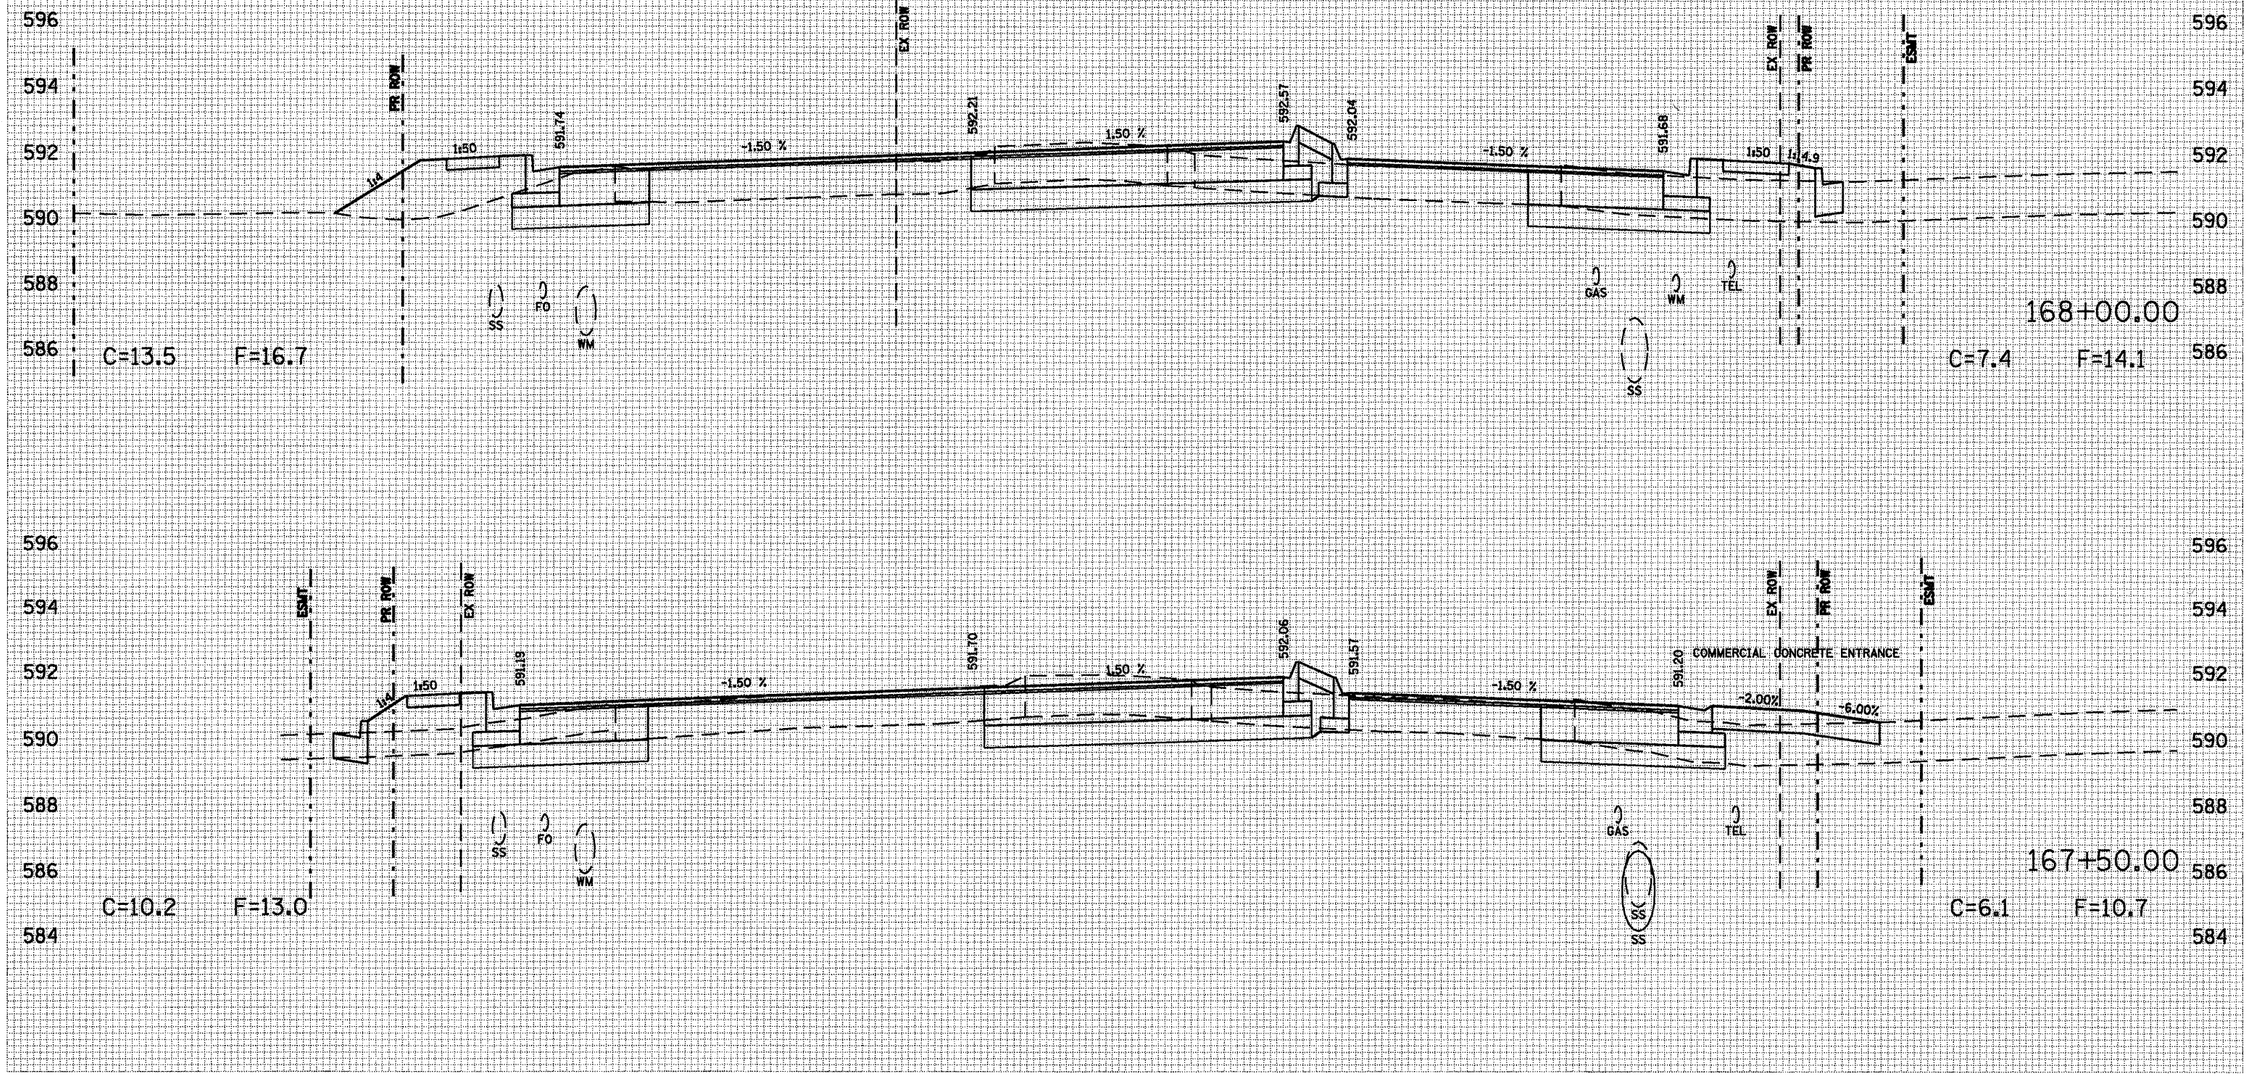
FINAL SURVEY	SURVEYED	BY	DATE
ORIGINAL SURVEY	PLOTTED		
NOTE BOOK	TABULATED		
NO.	AREAS		
	AREAS CHECKED