F.A. RTE.	SECTION	COUNTY	TOTAL SHEETS	SHEET NO.
*	**	SANGAMON	363	306
STA. 5+50.00		TO STA. 5+50.00		
FED. ROAD DIST. NO.		ILLINOIS FED. AID PROJECT		

CONTRACT NO. 72088

* F.A.I. 72, F.A.P. 67, F.A.P. 75 & F.A.P. 668
** D-6 SPFLD-CLRLAKE DIRKSEN 2002

FINAL SURVEY NOTE BOOK NO.

SURVEYED PLOTTED TRIANG. AT AREAS AREAS CHECKED BY DATE

ORIGINAL SURVEY NOTE BOOK NO.

SURVEYED PLOTTED TRIANG. AT AREAS AREAS CHECKED BY DATE

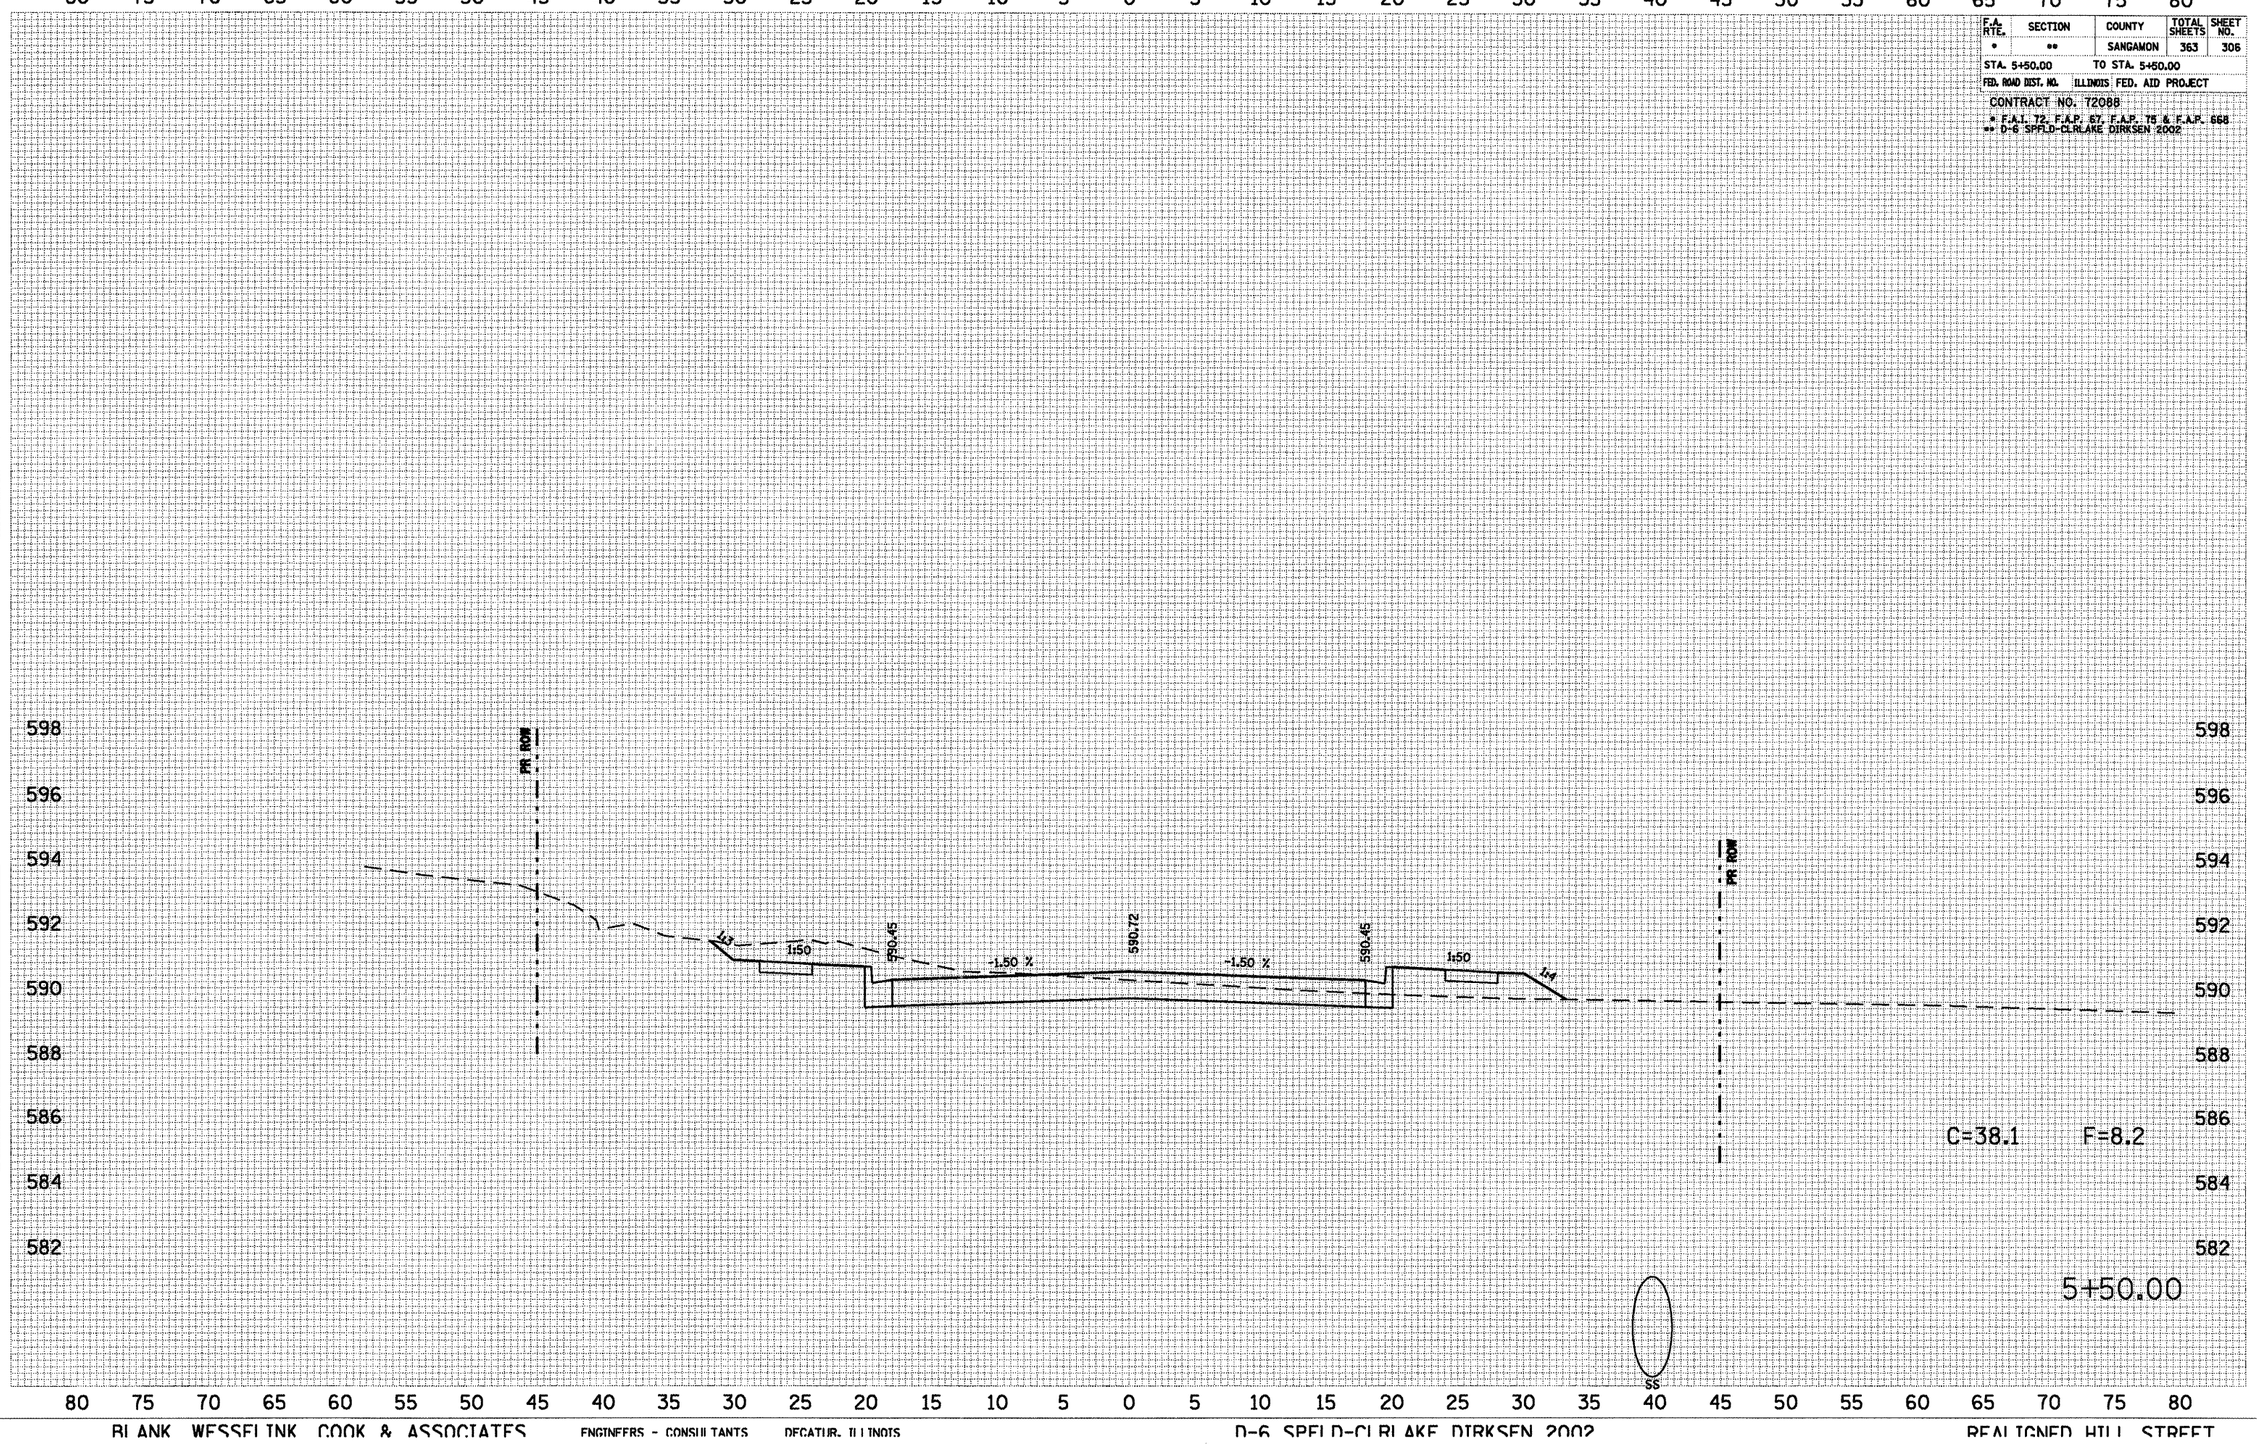

BLANK WESSELINK COOK & ASSOCIATES ENGINEERS - CONSULTANTS DECATUR, ILLINOIS D-6 SPFLD-CLRLAKE DIRKSEN 2002 REALIGNED HILL STREET