F.A. RTE.	SECTION	COUNTY	TOTAL SHEETS	SHEET NO.
*	**	SANGAMON	363	313
STA. 9+00.00		TO STA. 9+00.00		
FED. ROAD DIST. NO.		ILLINOIS	FED. AID PROJECT	

CONTRACT NO. 72088

* F.A.I. 72, F.A.P. 67, F.A.P. 75 & F.A.P. 668
** D-6 SPFLD-CLRLAKE DIRKSEN 2002

FINAL SURVEY	DATE
SURVEYED	
PLOTTED	
DRAWN BY	
TRACED	
AREAS	
NOTE BOOK	AREAS CHECKED
NO.	
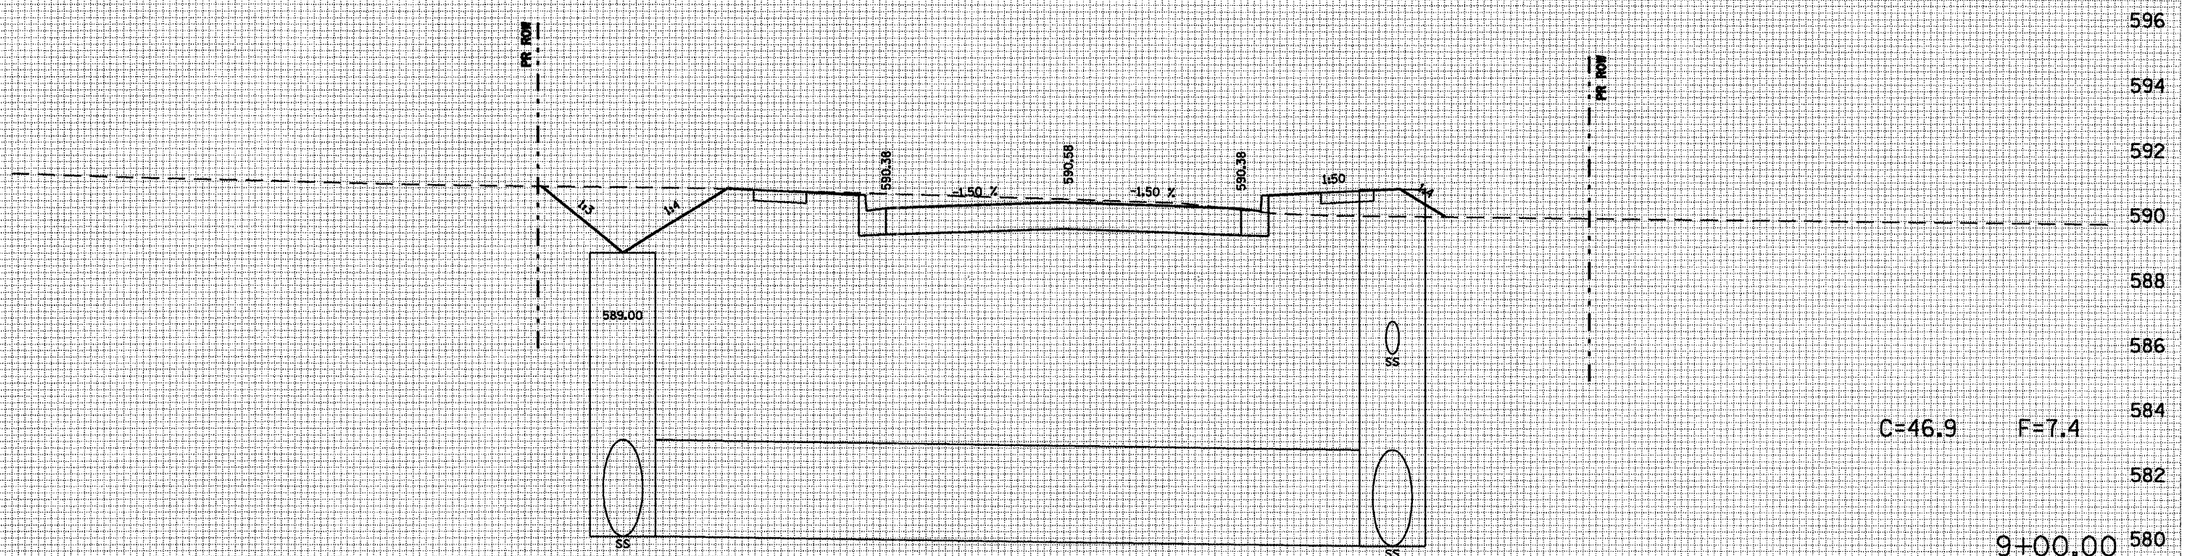
ORIGINAL SURVEY	DATE
SURVEYED	
PLOTTED	
DRAWN BY	
TRACED	
AREAS	
NOTE BOOK	AREAS CHECKED
NO.