F.A. RTE.	SECTION	COUNTY	TOTAL SHEETS	SHEET NO.
*	**	SANGAMON	363	357
STA. 21+00.00		TO STA. 21+50.00		
FED. ROAD DIST. NO.		ILLINOIS FED. AID PROJECT		

CONTRACT NO. 72088

* F.A.I. 72, F.A.P. 67, F.A.P. 75 & F.A.P. 668
** D-6 SPFLD-CLRLAKE DIRKSEN 2002

SEE RE-ALIGNED HILL STREET
CROSS SECTIONS FOR CUT/FILL
FROM 21+50 TO END OF IMPROVEMENT

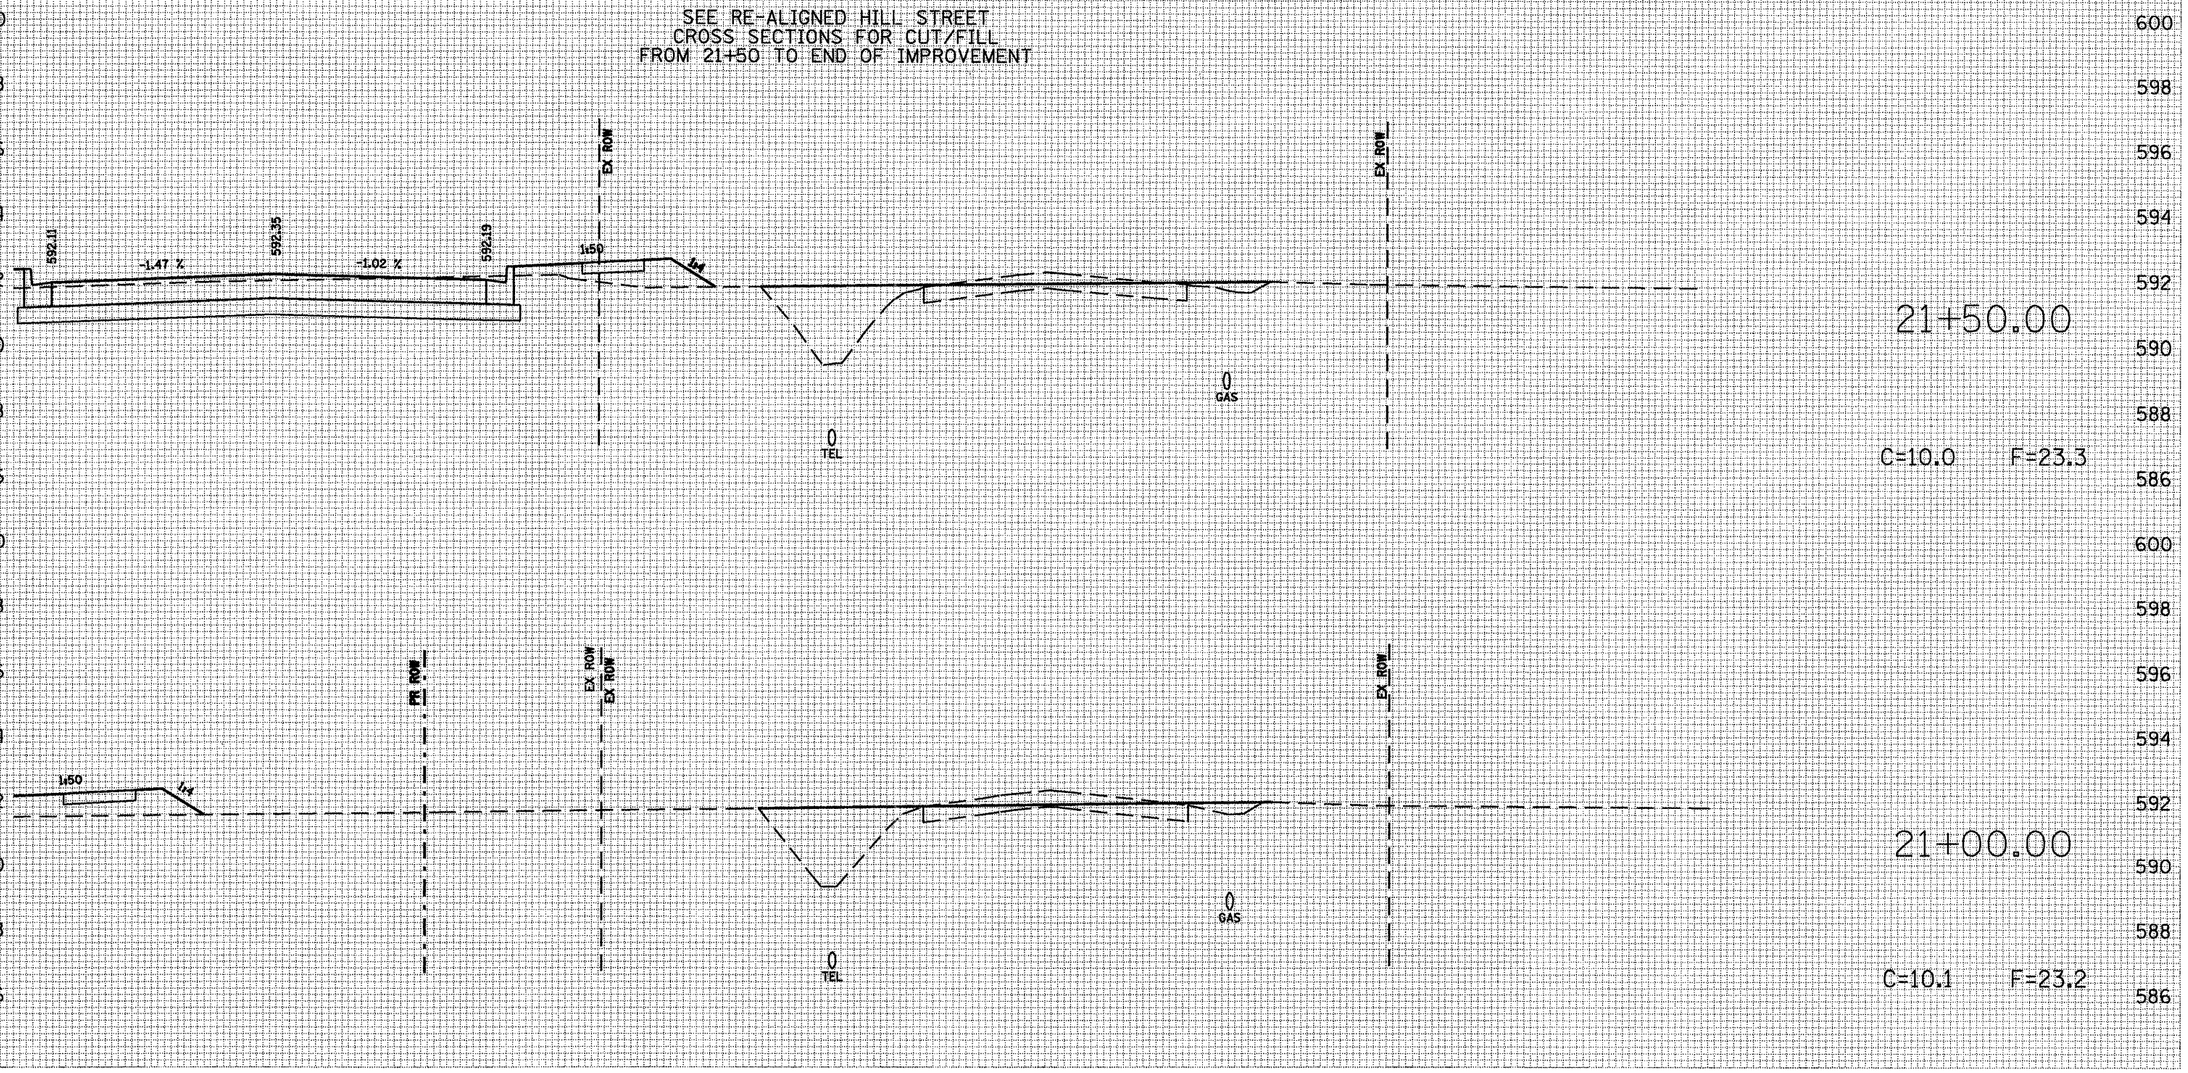

ORIGINAL SURVEY	FINAL SURVEY	DATE
SURVEYED		
PLOTTED		
TEMPLATE		
NOTE BOOK		
NO.		
BY		
AREAS CHECKED		

BLANK WESSELINK COOK & ASSOCIATES ENGINEERS - CONSULTANTS DECATUR, ILLINOIS D-6 SPFLD-CLRLAKE DIRKSEN 2002 EXISTING HILL STREET