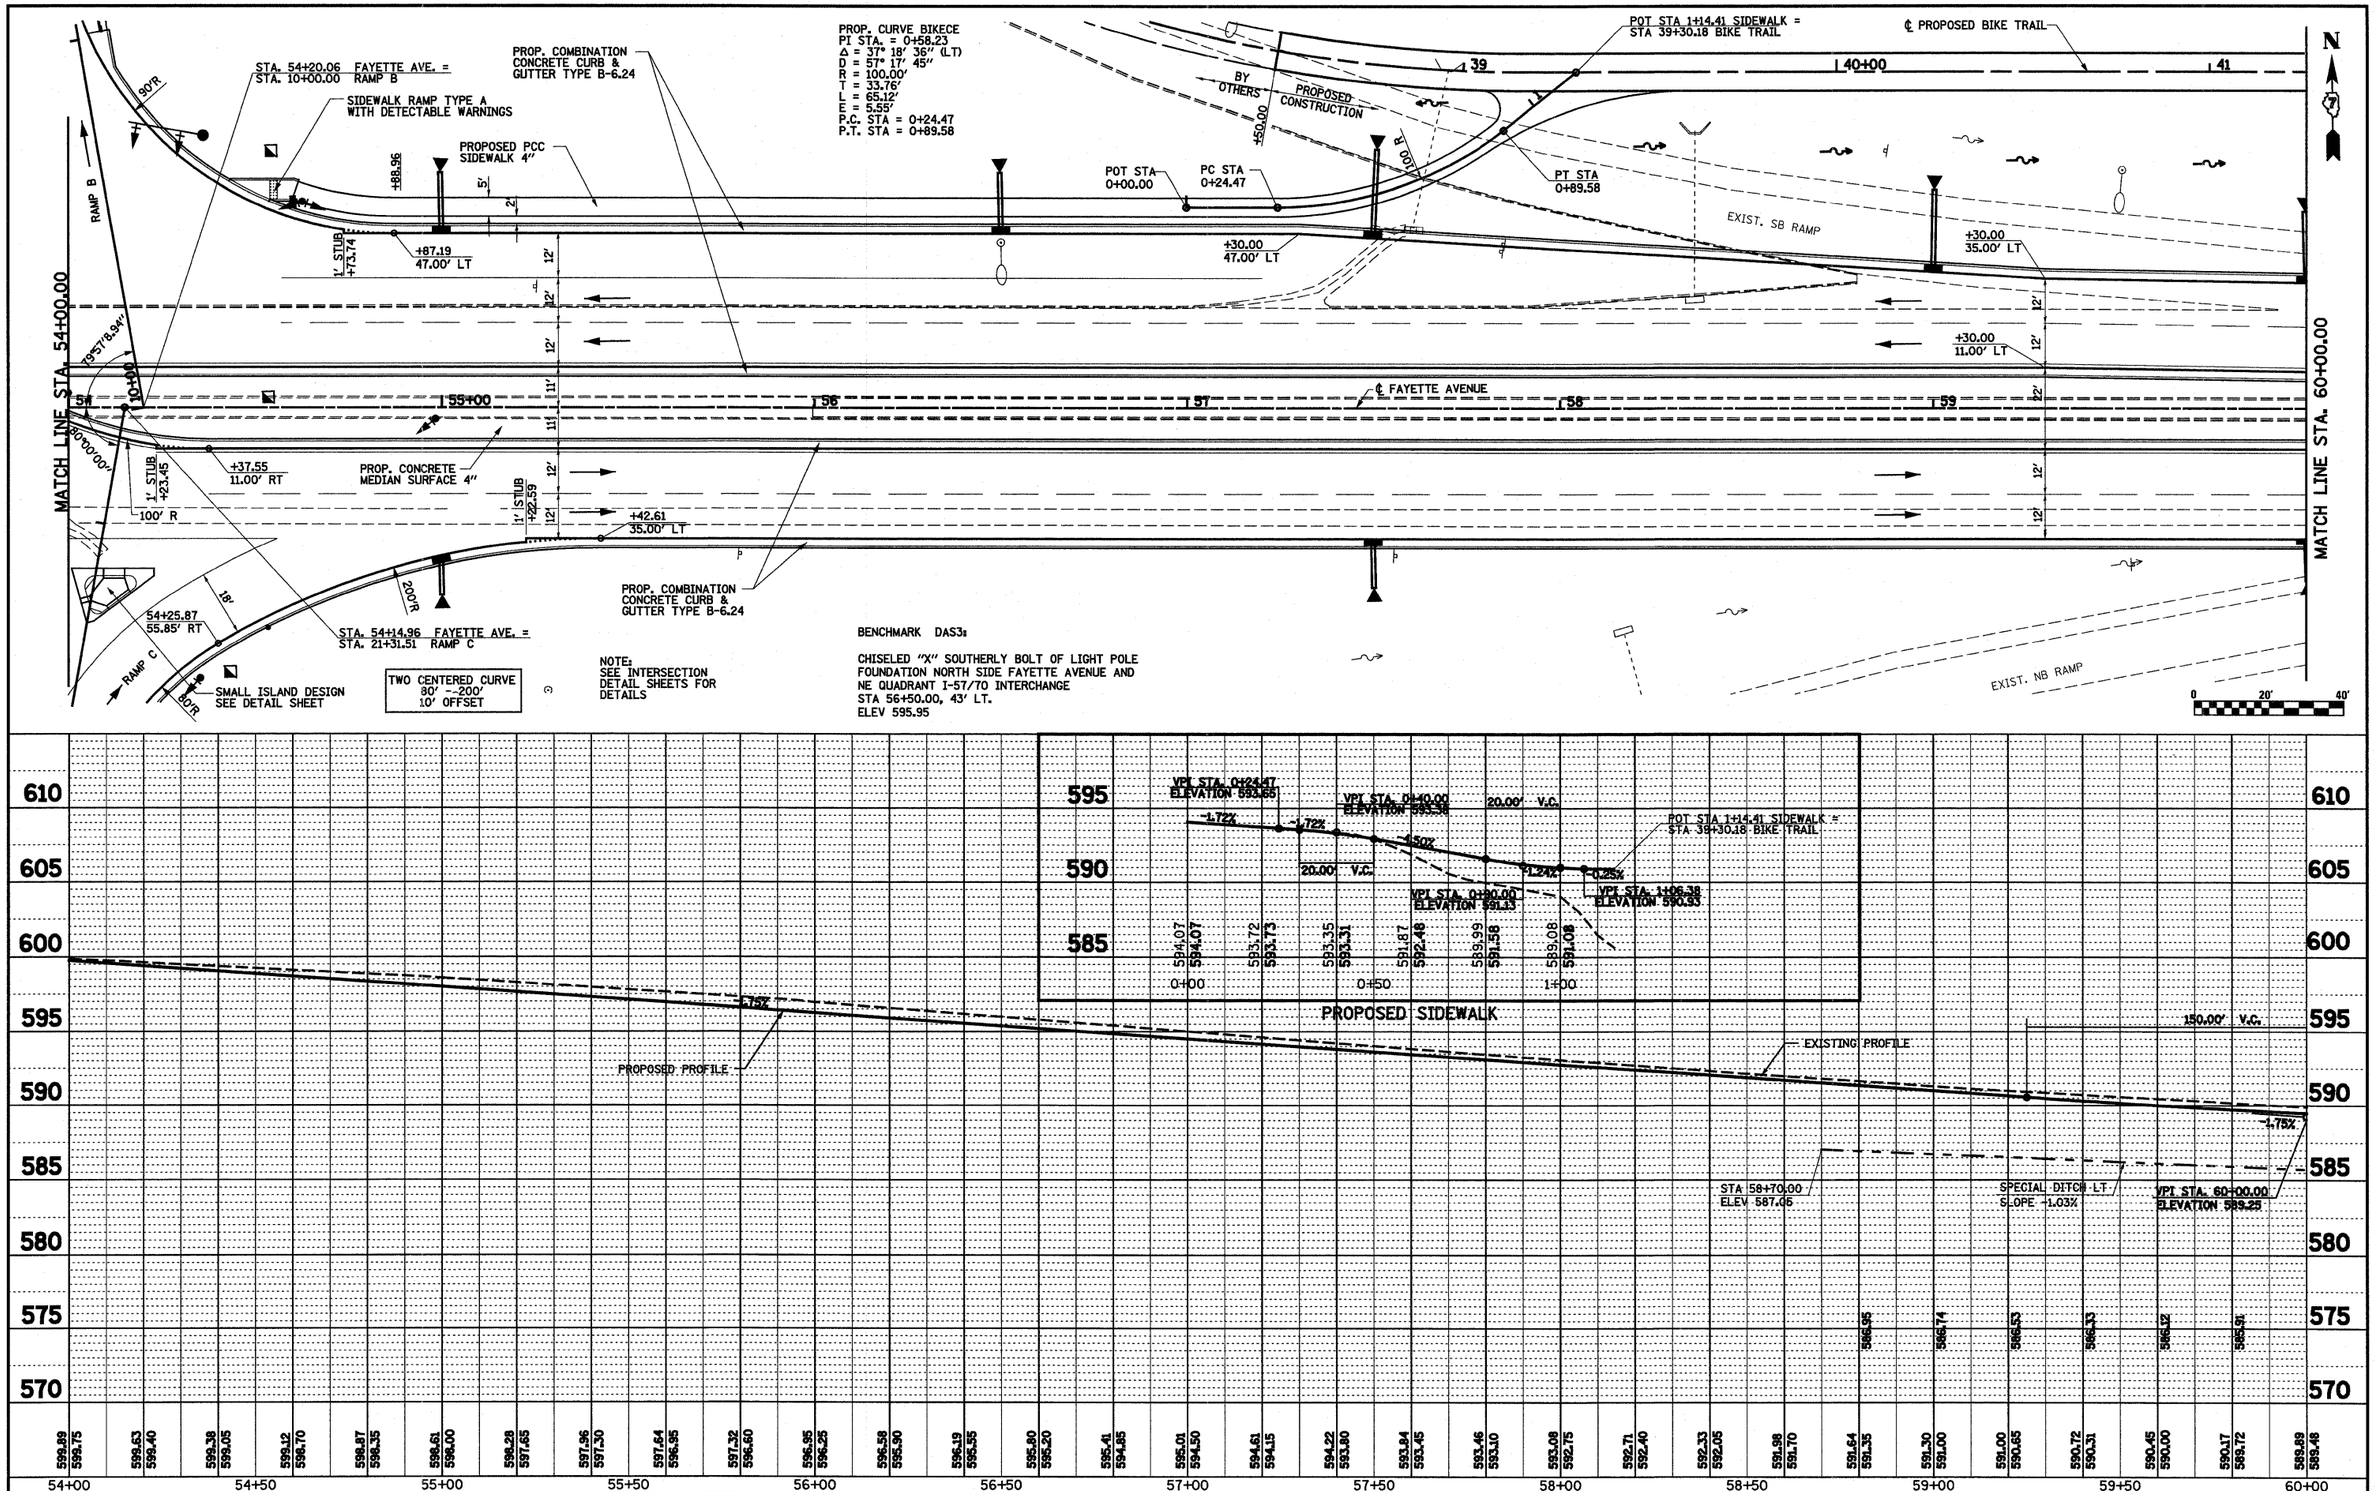

FILE NAME = S:\Projects\403-00072_57-70\dgn\Fayette\pp_20_FAY.dgn	USER NAME = paul	DESIGNED - JWS	REVISED -	STATE OF ILLINOIS DEPARTMENT OF TRANSPORTATION	PLAN AND PROFILE, FAYETTE AVENUE	F.A.I RTE. 57/70	SECTION (25-3)I-6	COUNTY EFFINGHAM	TOTAL SHEETS 839	SHEET NO. 46
		DRAWN - PDB	REVISED -					CONTRACT NO. 74293		
	PLOT SCALE = 40.0000 ' / IN.	CHECKED - BRM	REVISED -		SCALE: 1"=20'	SHEET NO. 5 OF 8 SHEETS	STA. 54+00.00 TO STA. 60+00.00	FED. ROAD DIST. NO.	ILLINOIS	FED. AID PROJECT
	PLOT DATE = 6/23/2010	DATE - 11-16-07	REVISED -							