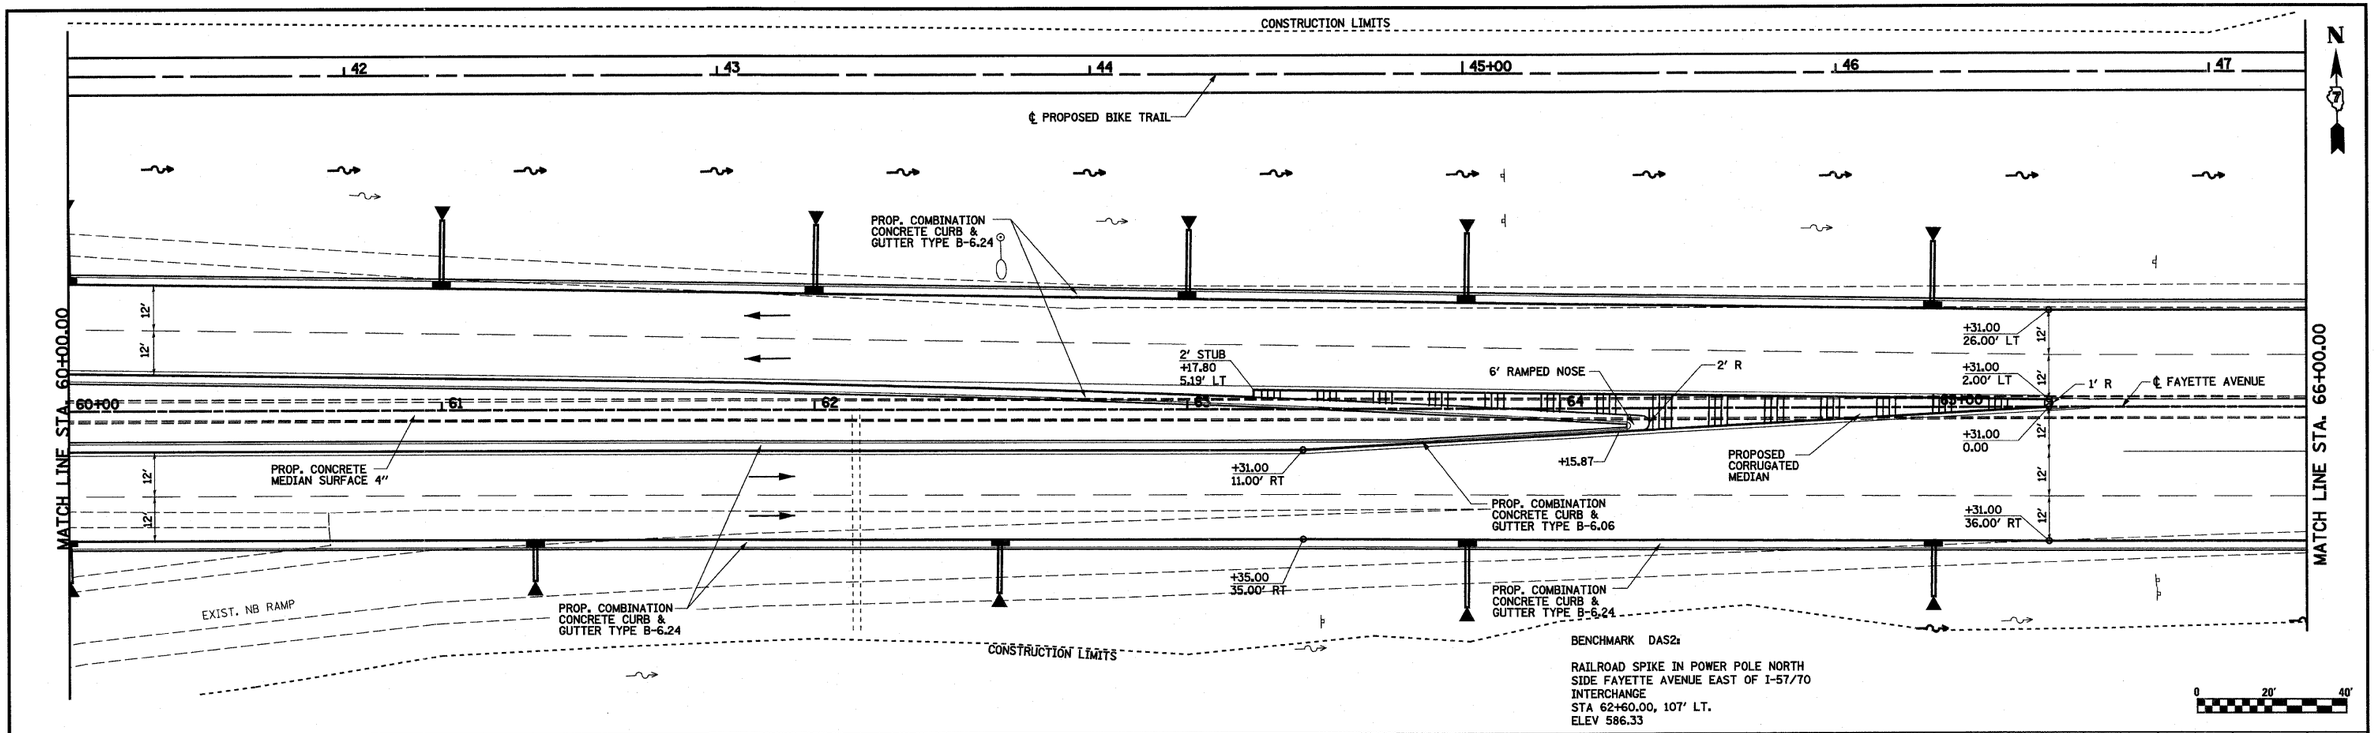

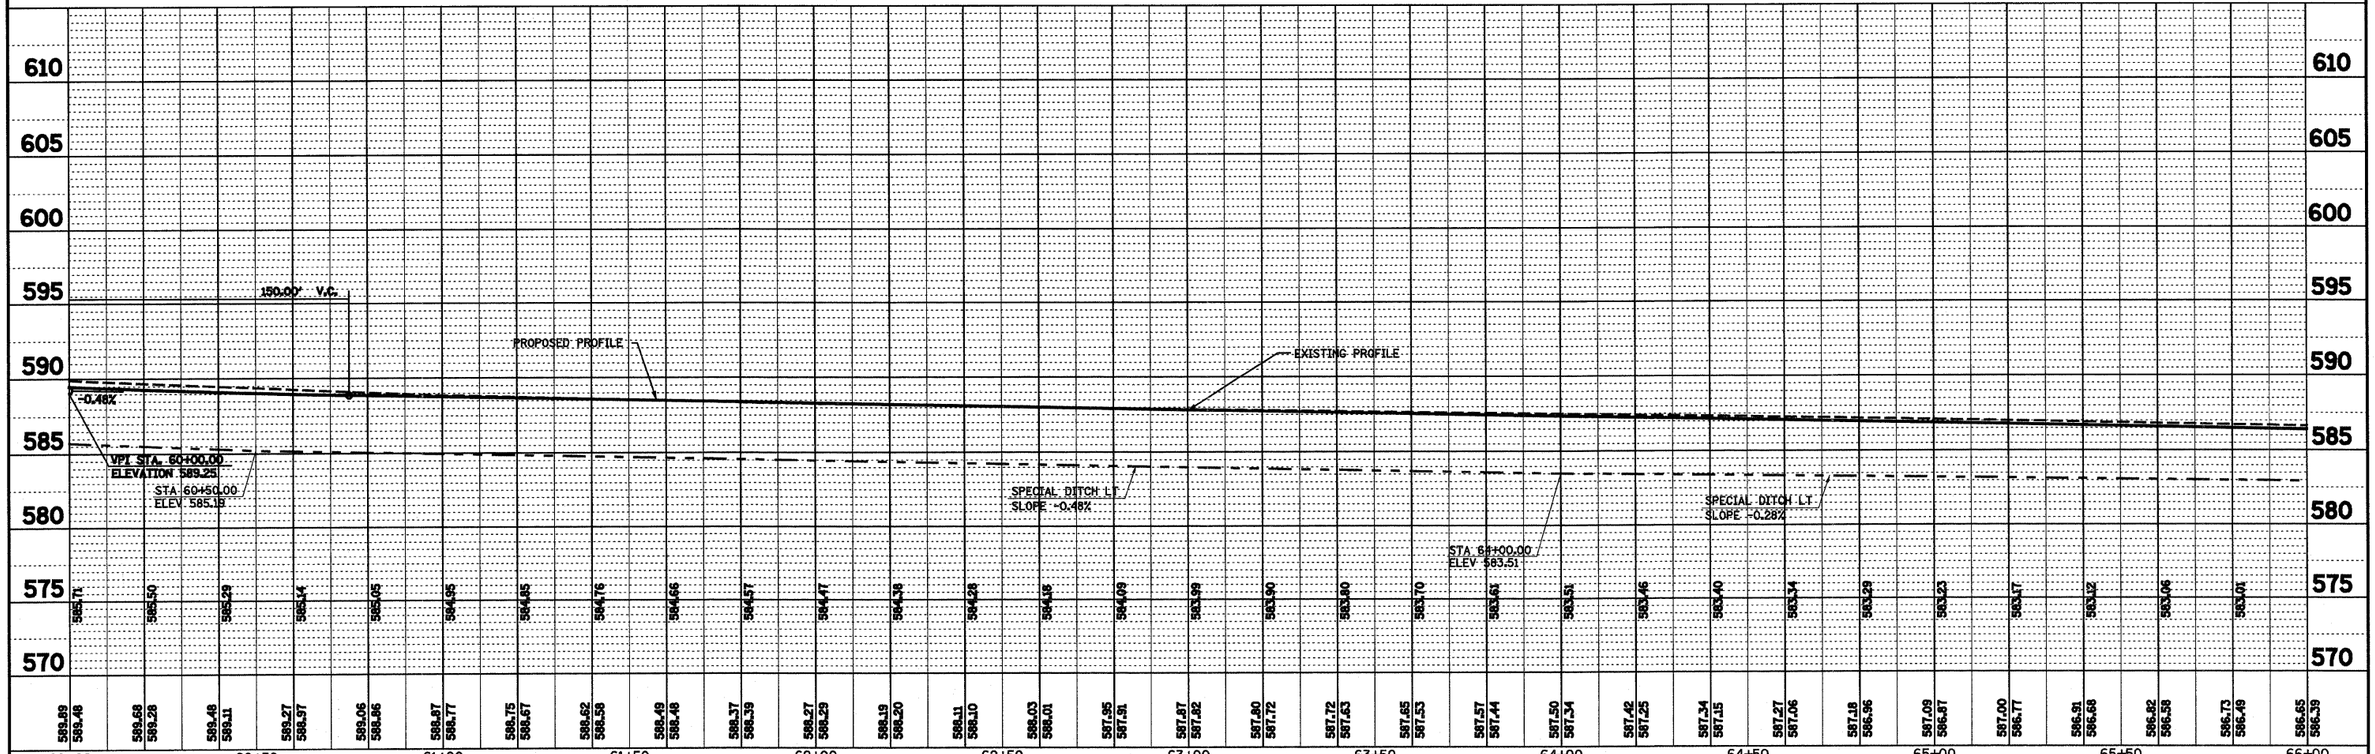

FILE NAME = S:\Projects\403-00072_57-70\dgn\Fayette\pp_20_FAY.dgn	USER NAME = paul	DESIGNED - JWS	REVISED -	STATE OF ILLINOIS DEPARTMENT OF TRANSPORTATION
		DRAWN - PDB	REVISED -	
	PLOT SCALE = 40.0000 ' / IN.	CHECKED - BRM	REVISED -	
	PLOT DATE = 6/23/2010	DATE - 11-16-07	REVISED -	

PLAN AND PROFILE, FAYETTE AVENUE

SCALE: 1"=20' | SHEET NO. 6 OF 8 SHEETS | STA. 60+00.00 TO STA. 66+00.00

F.A.I RTE.	SECTION	COUNTY	TOTAL SHEETS	SHEET NO.
57/70	(25-3)I-6	EFFINGHAM	839	47
		CONTRACT NO. 74293		
FED. ROAD DIST. NO.	ILLINOIS	FED. AID PROJECT		