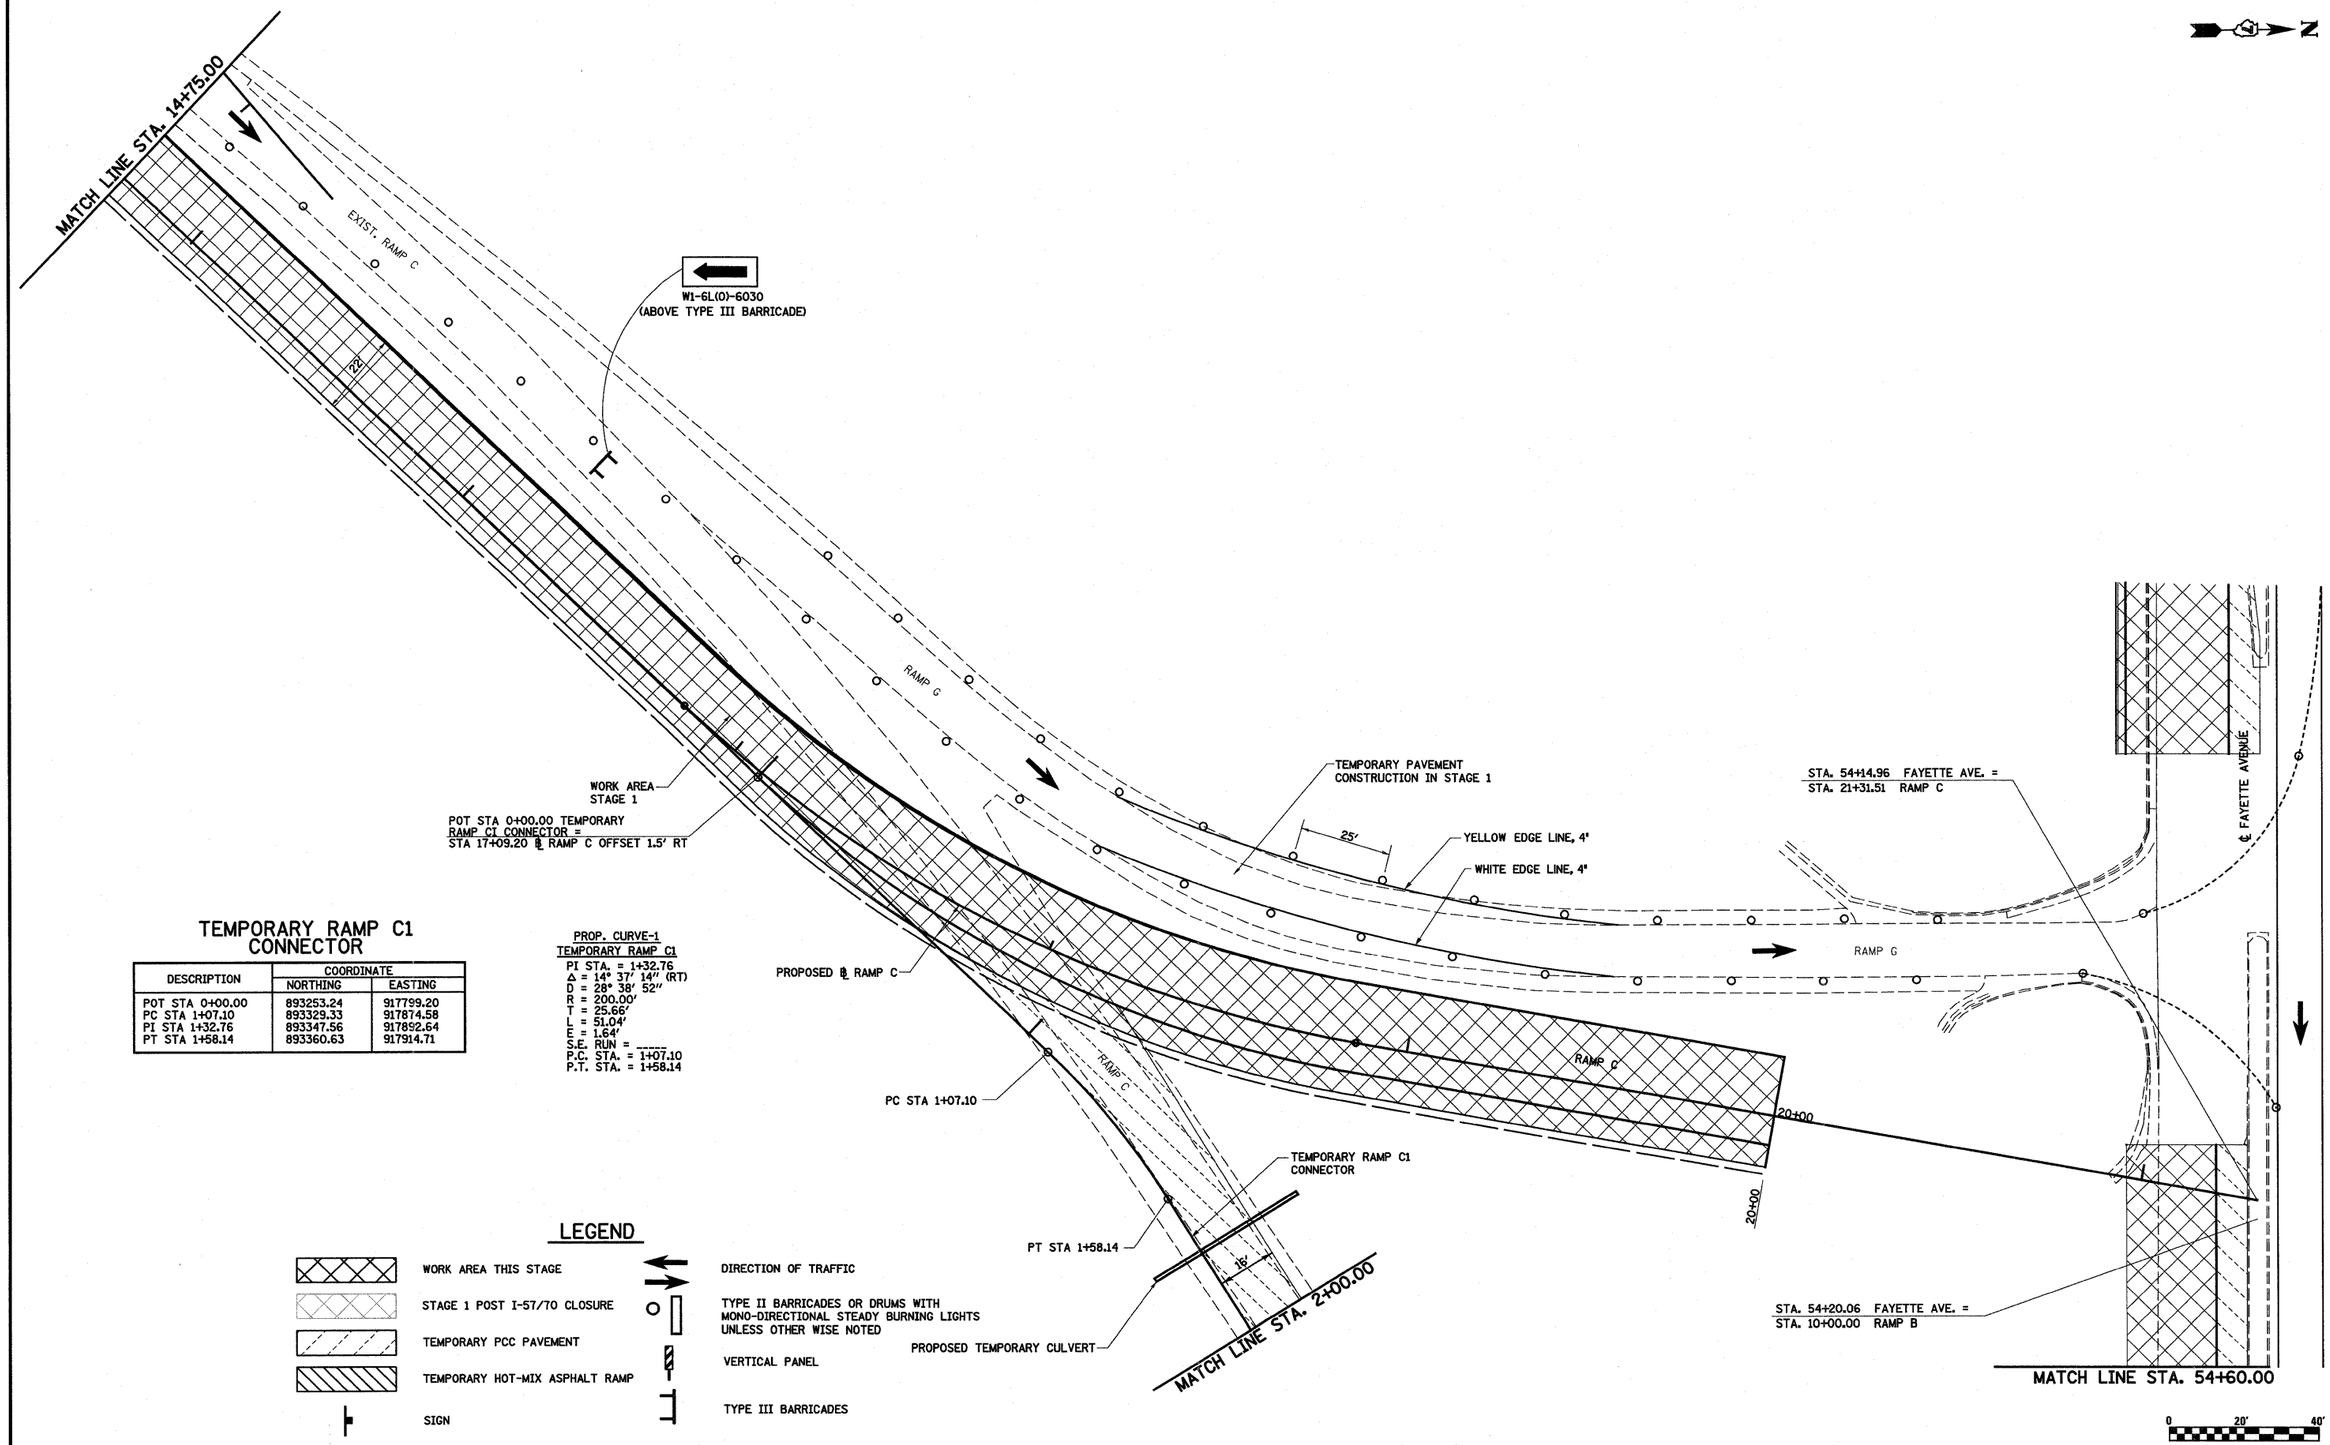


## TEMPORARY RAMP C1 CONNECTOR

| DESCRIPTION | COORDINATE | |
|---|---|---|
| | NORTHING | EASTING |
| POT STA 0+00.00 | 893253.24 | 917799.20 |
| PC STA 1+07.10 | 893329.33 | 917874.58 |
| PI STA 1+32.76 | 893347.56 | 917892.64 |
| PT STA 1+58.14 | 893360.63 | 917914.71 |

PROP. CURVE-1
TEMPORARY RAMP C1
PI STA. = 1+32.76
Δ = 14° 37' 14" (RT)
D = 28° 38' 52"
R = 200.00'
T = 25.66'
L = 51.04'
E = 1.64'
S.E. RUN = -----
P.C. STA. = 1+07.10
P.T. STA. = 1+58.14

## LEGEND

- WORK AREA THIS STAGE
- STAGE 1 POST I-57/70 CLOSURE
- TEMPORARY PCC PAVEMENT
- TEMPORARY HOT-MIX ASPHALT RAMP
- SIGN
- DIRECTION OF TRAFFIC
- TYPE II BARRICADES OR DRUMS WITH MONO-DIRECTIONAL STEADY BURNING LIGHTS UNLESS OTHER WISE NOTED
- VERTICAL PANEL
- TYPE III BARRICADES

| | | | |
|---|---|---|---|
| FILE NAME = S:\Projects\403-00072_57-70\dgn\Fayette\maintRamps.SLdgn | = paul | DESIGNED - JWS | REVISED - |
| | | DRAWN - PDB | REVISED - |
| | PLOT SCALE = 40.0000 ' / IN. | CHECKED - BRM | REVISED - |
| | PLOT DATE = 6/25/2010 | DATE - 11-5-07 | REVISED - |

**STATE OF ILLINOIS**
**DEPARTMENT OF TRANSPORTATION**

**MAINTENANCE OF TRAFFIC, STAGE 1, RAMP C, FAYETTE AVENUE**

SCALE: 1"=20' | SHEET NO. 15 OF 21 SHEETS | STA. 14+75.00 TO STA. 21+31.51

| F.A.I RTE. | SECTION | COUNTY | TOTAL SHEETS | SHEET NO. |
|---|---|---|---|---|
| 57/70 | (25-3)I-6 | EFFINGHAM | 839 | 105 |
| | | CONTRACT NO. 74293 | | |
| FED. ROAD DIST. NO. | ILLINOIS | FED. AID PROJECT | | |