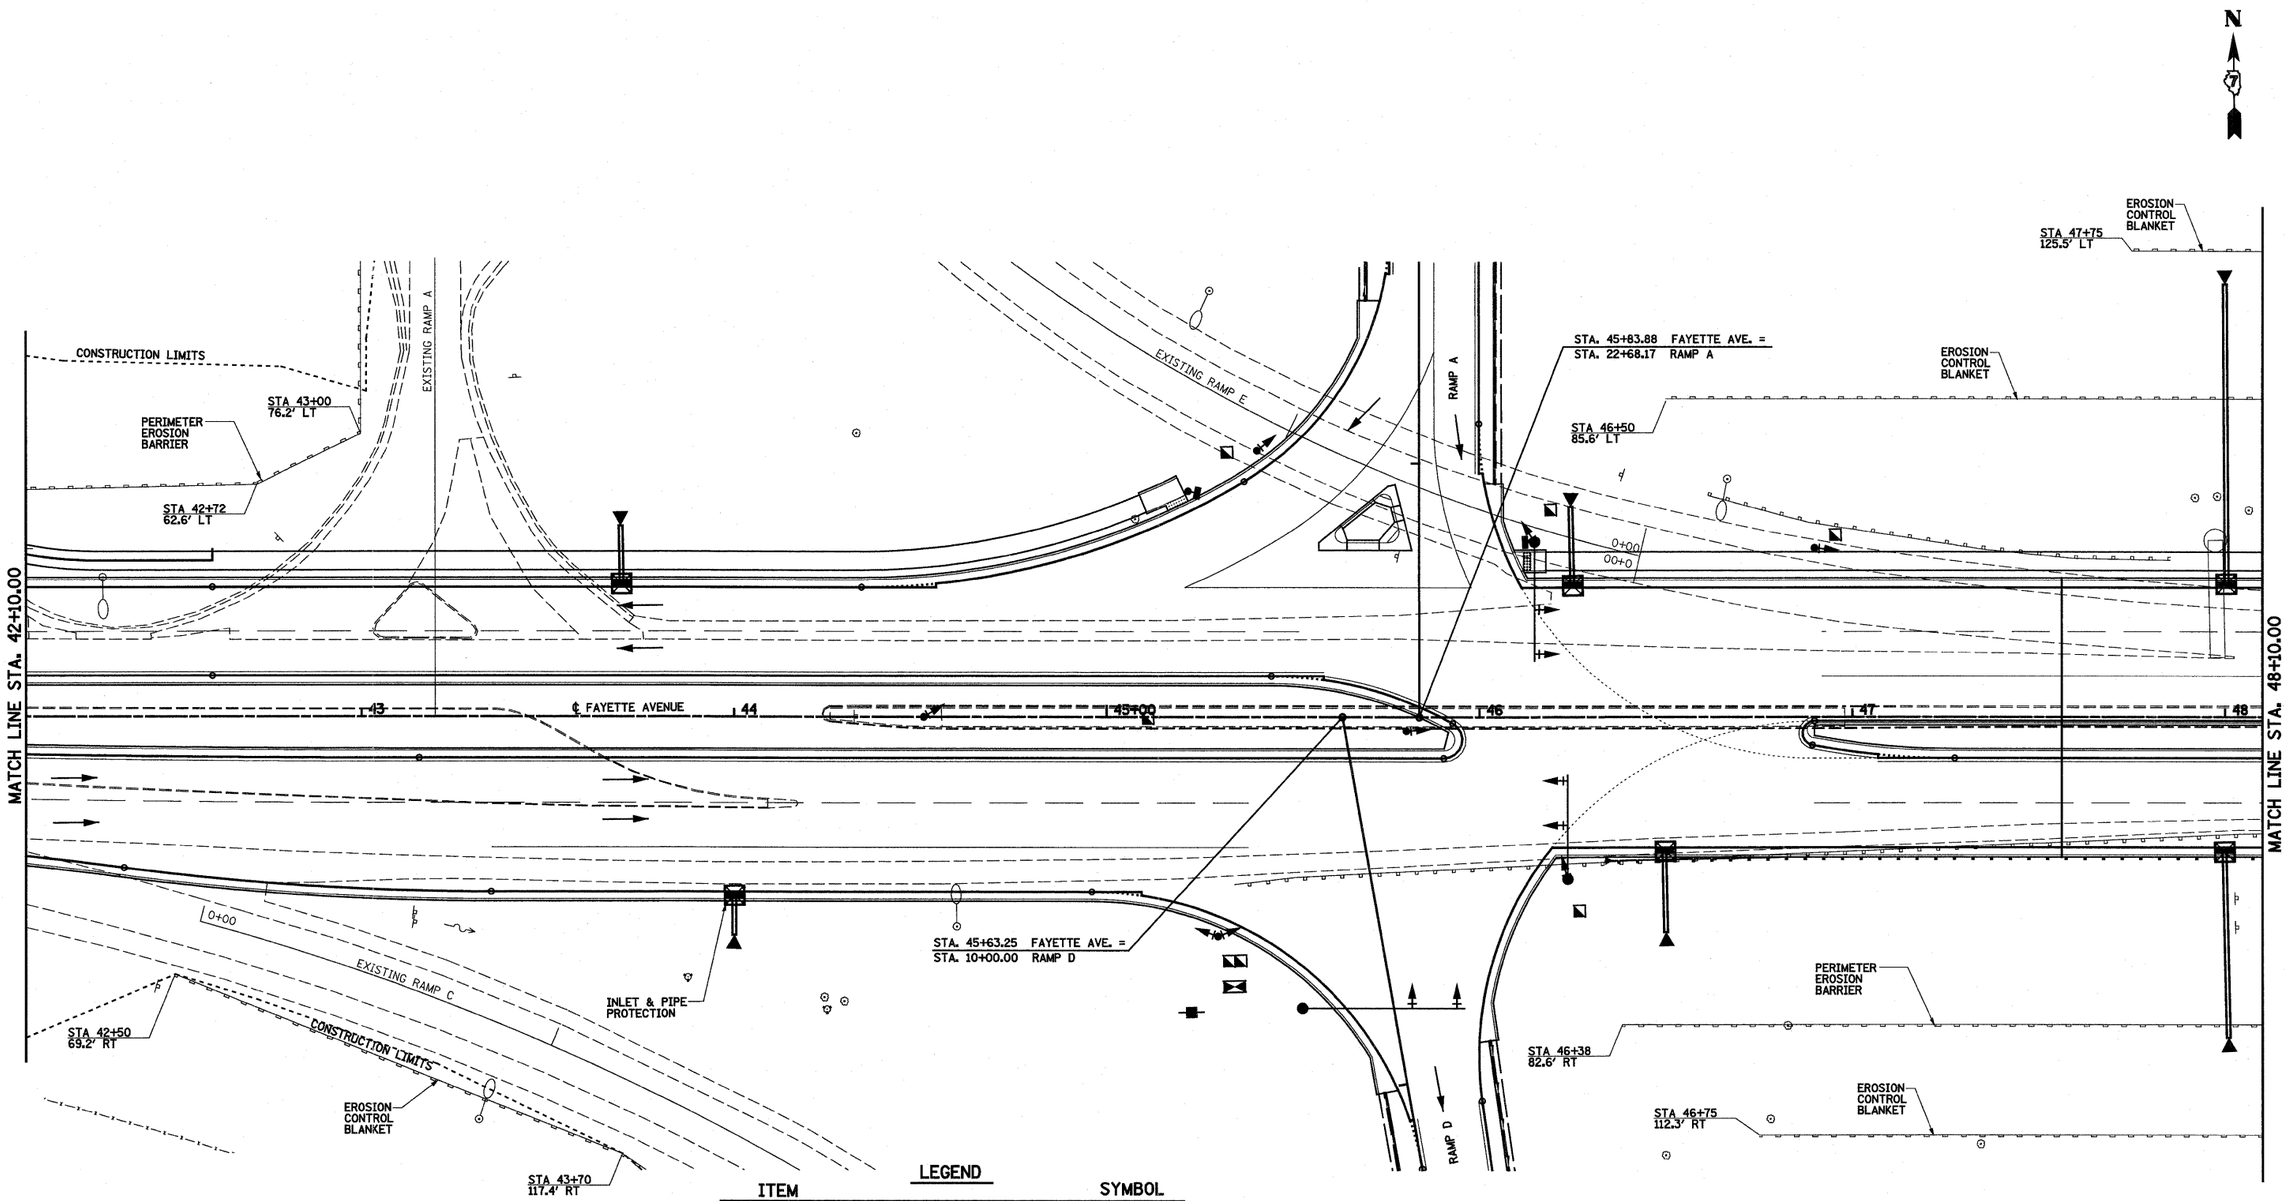

LEGEND

ITEM	SYMBOL
TEMPORARY DITCH CHECKS	
PERIMETER EROSION BARRIER	
SUMMIT	
ROADWAY DITCH FLOW	
INLET AND PIPE PROTECTION	
EROSION CONTROL BLANKET	
SEDIMENT BASIN	

FILE NAME = S:\Projects\403-00072_57-70\dgn\Fayette\ecpfay.dgn	USER NAME = paul	DESIGNED - JWS	REVISED -
		DRAWN - PDB	REVISED -
	PLOT SCALE = 40.0000 ' / IN.	CHECKED - BRM	REVISED -
	PLOT DATE = 6/24/2010	DATE - 11-16-07	REVISED -

STATE OF ILLINOIS
DEPARTMENT OF TRANSPORTATION

EROSION CONTROL, FAYETTE AVENUE

SCALE: 1"=20' | SHEET NO. 2 OF 8 SHEETS | STA. 42+10.00 TO STA. 48+10.00

F.A.I RTE.	SECTION	COUNTY	TOTAL SHEETS	SHEET NO.
57/70	(25-3)I-6	EFFINGHAM	839	148
		CONTRACT NO. 74293		
FED. ROAD DIST. NO.	ILLINOIS	FED. AID PROJECT		