PLAN
SURVEYED
DRAWN
ALIGNMENT CHECKED
GRADES CHECKED
B.M. NOTED
CADD FILE NAME
NOTE BOOK
NO.
BY
DATE

LEFT PROFILE

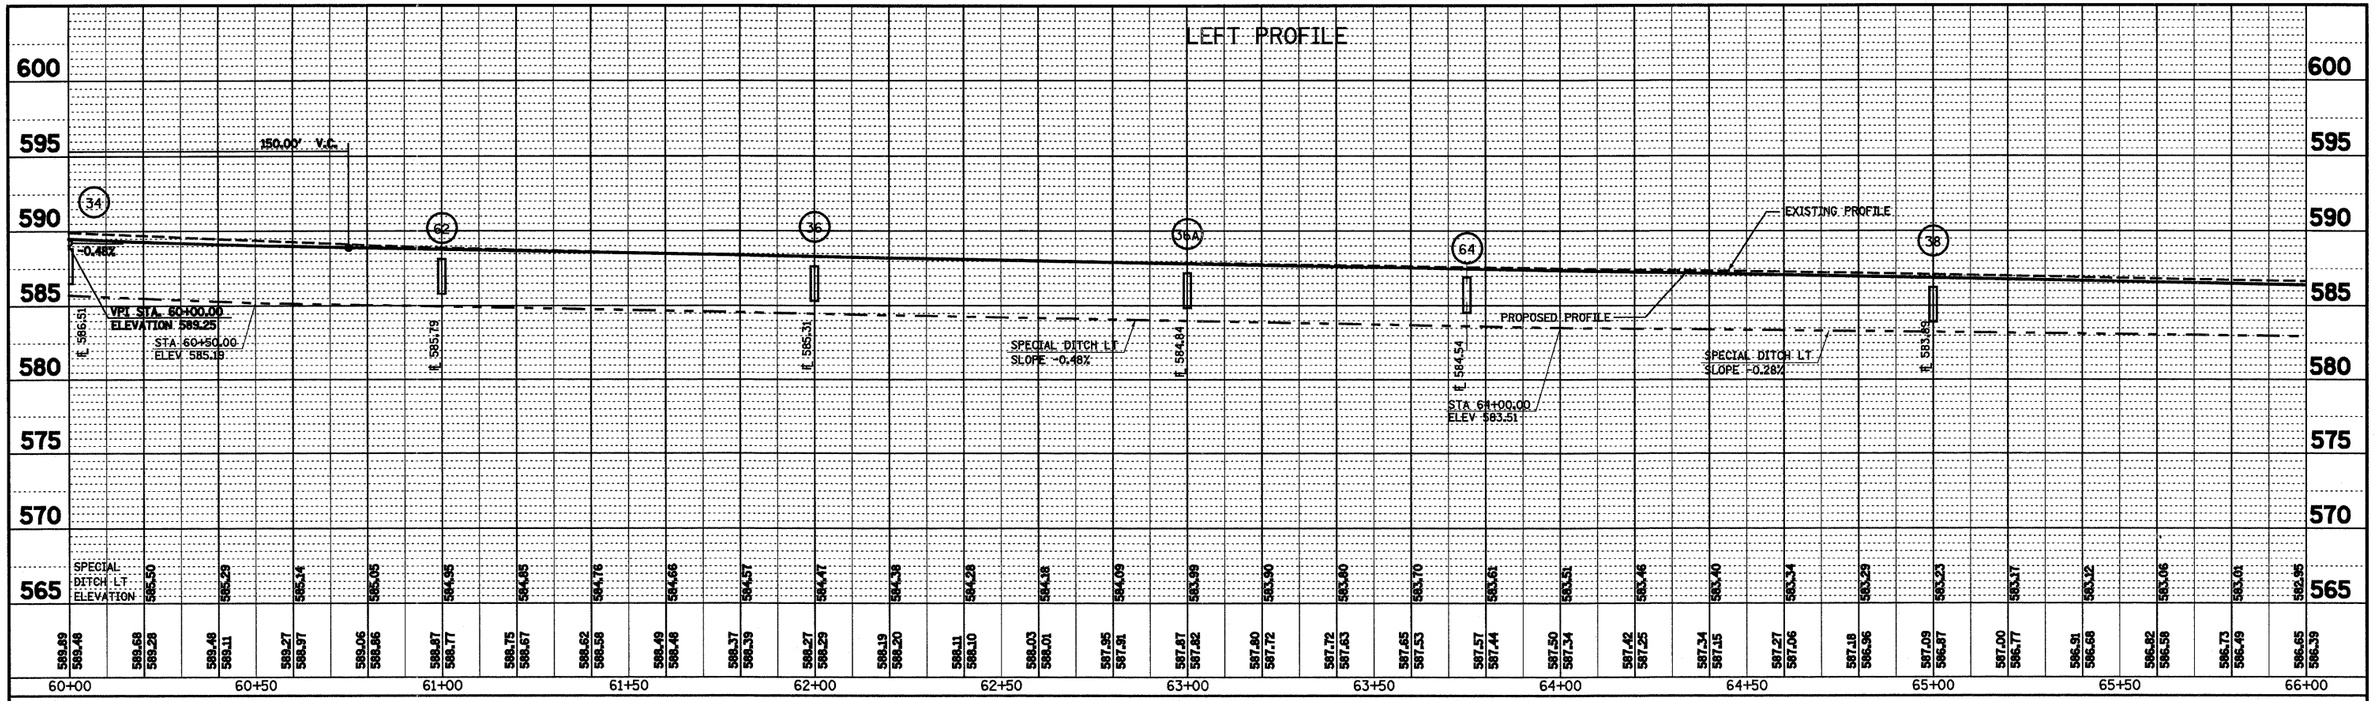

RIGHT PROFILE

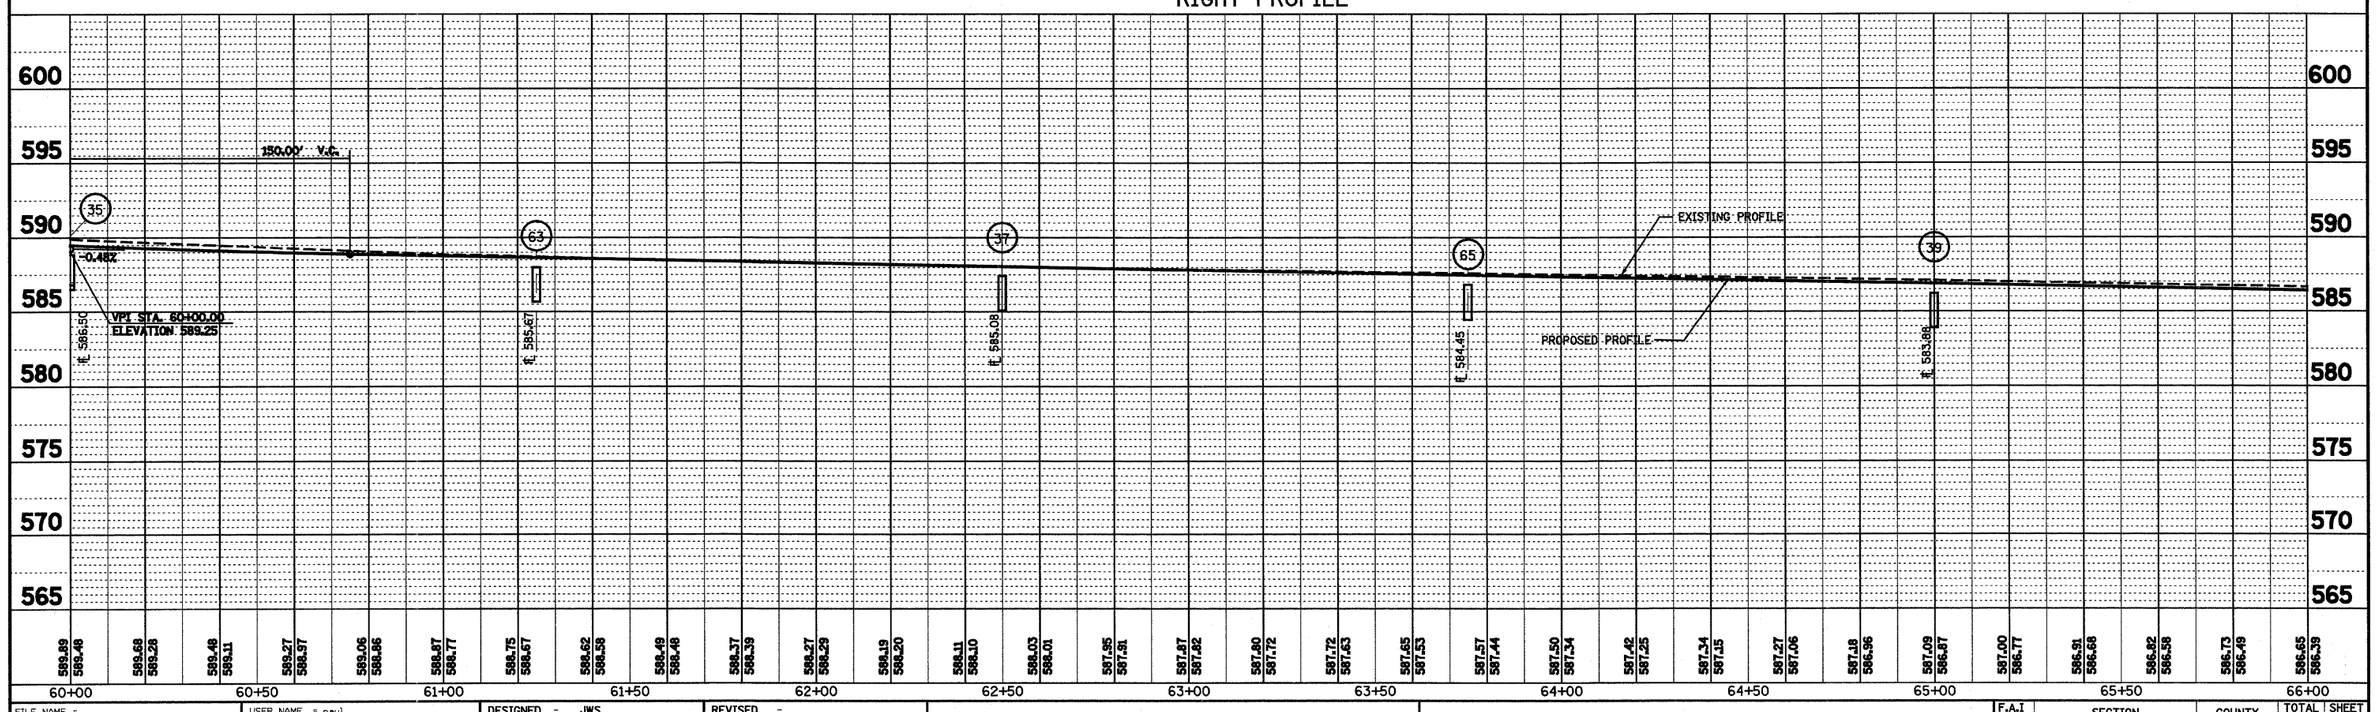

PROFILE
SURVEYED
DRAWN
ALIGNMENT CHECKED
GRADES CHECKED
B.M. NOTED
STRUCTURE NO(S).
NOTE BOOK
NO.
BY
DATE

FILE NAME = S:\Projects\403-00072.57-70\dgn\Fayette\drn_profile.dgn	USER NAME = paul	DESIGNED - JWS	REVISED -
		DRAWN - PDB	REVISED -
	PLOT SCALE = 40.0000 ' / IN.	CHECKED - JAW	REVISED -
	PLOT DATE = 6/24/2010	DATE - 11-05-07	REVISED -

STATE OF ILLINOIS
DEPARTMENT OF TRANSPORTATION

DRAINAGE PROFILE, FAYETTE AVENUE

SCALE: 1"=20' | SHEET NO. 5 OF 7 SHEETS | STA. 60+50.00 TO STA. 66+50.00

F.A.I RTE.	SECTION	COUNTY	TOTAL SHEETS	SHEET NO.
57/70	(25-3)I-6	EFFINGHAM	839	167
		CONTRACT NO. 74293		
FED. ROAD DIST. NO.	ILLINOIS	FED. AID PROJECT		