PLAN

DATE	BY
SURVEYED	
PLOTTED	
ALIGNMENT CHECKED	
GRADES CHECKED	
MATERIAL VERIFIED	
STRUCTURE NO'S/ANG CHK'D	

NOTE BOOK
NO.
CADD FILE NAME

LEFT PROFILE

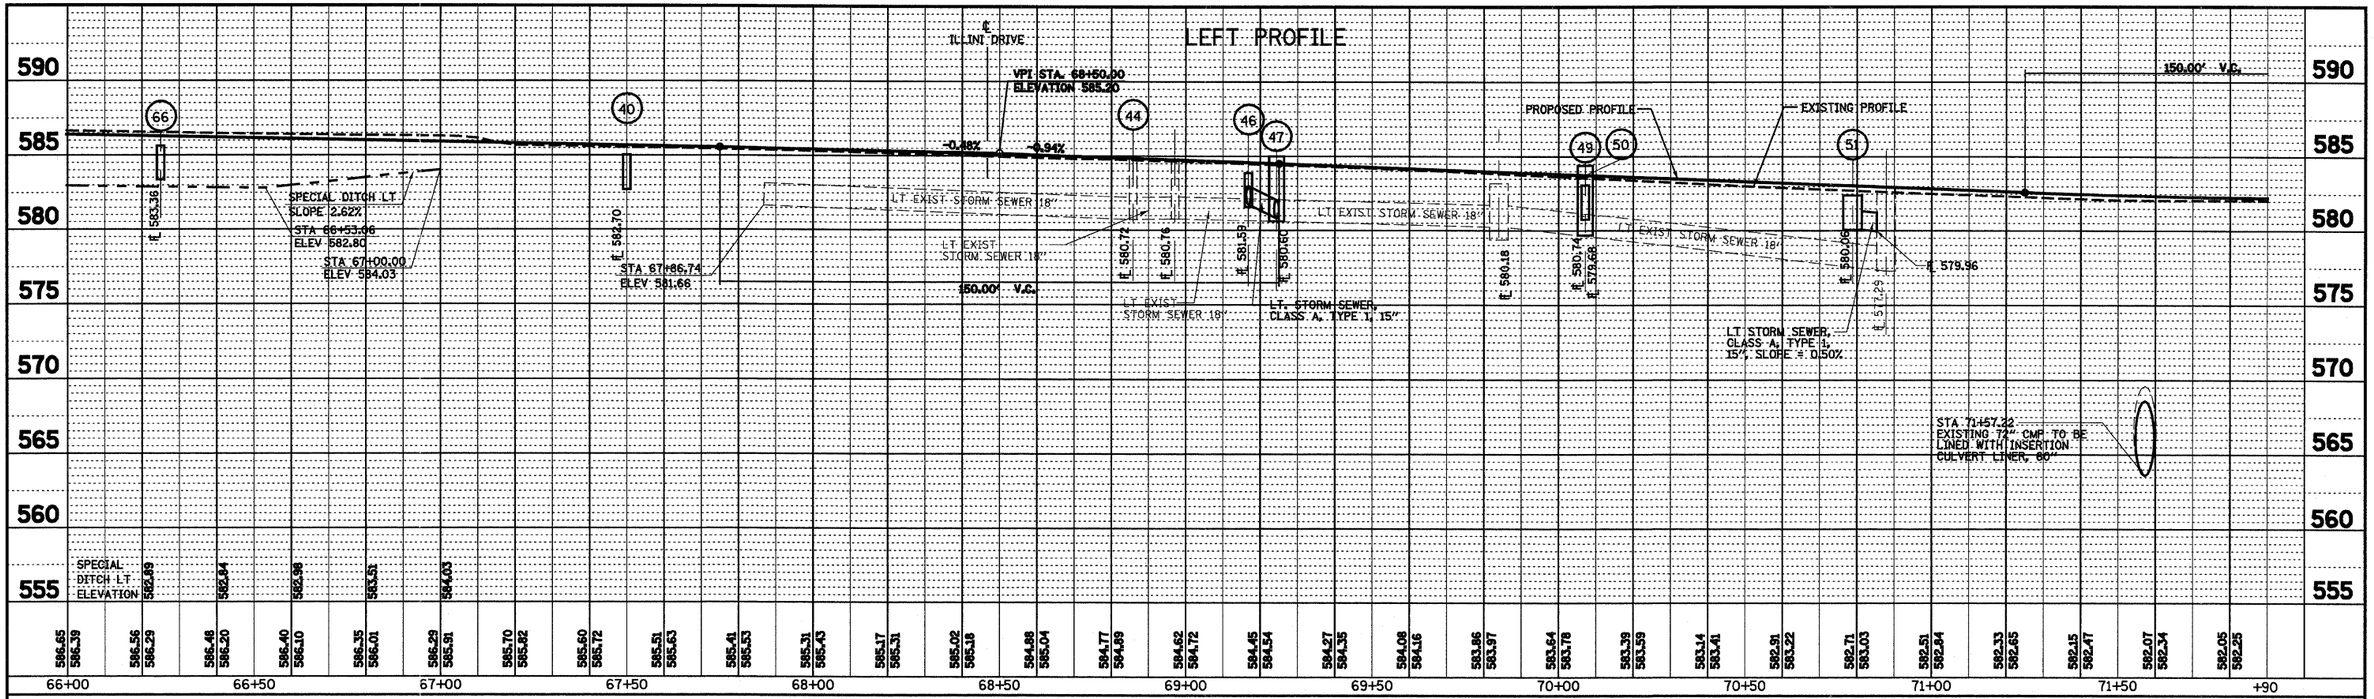

RIGHT PROFILE

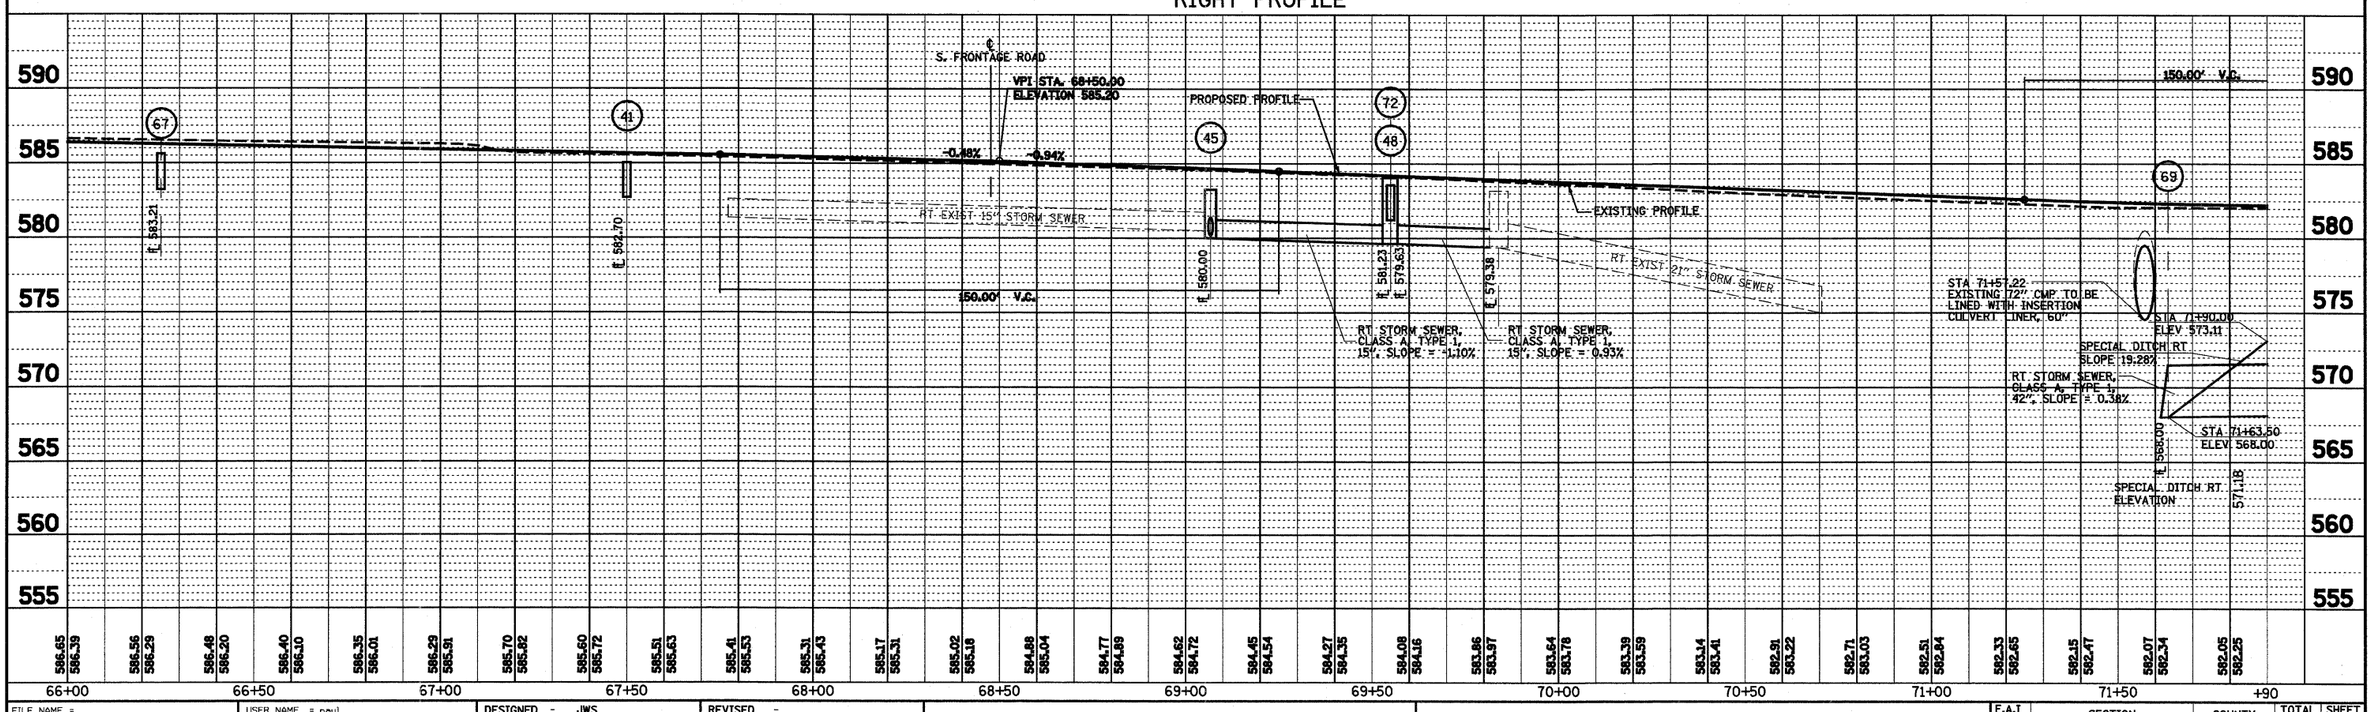

PROFILE

DATE	BY
SURVEYED	
PLOTTED	
GRADES CHECKED	
MATERIAL VERIFIED	
STRUCTURE NO'S/ANG CHK'D	

NOTE BOOK
NO.

FILE NAME = S:\Projects\403-00072.57-70\dgn\Fayette\drn_profile.dgn	USER NAME = paul	DESIGNED - JWS	REVISED -
		DRAWN - PDB	REVISED -
	PLOT SCALE = 40.0000 ' / IN.	CHECKED - JAW	REVISED -
	PLOT DATE = 6/24/2010	DATE - 11-05-07	REVISED -

STATE OF ILLINOIS
DEPARTMENT OF TRANSPORTATION

DRAINAGE PROFILE, FAYETTE AVENUE

SCALE: 1"=20' | SHEET NO. 6 OF 7 SHEETS | STA. 60+50.00 TO STA. 72+50.00

F.A.I RTE.	SECTION	COUNTY	TOTAL SHEETS	SHEET NO.
57/70	(25-3)I-6	EFFINGHAM	839	168
		CONTRACT NO. 74293		
FED. ROAD DIST. NO.	ILLINOIS	FED. AID PROJECT		