PLAN

SURVEYED	BY
PLOTTED	DATE
ROADWAY CHECKED	
RT. OF WAY CHECKED	
CADD FILE NAME	
NOTE BOOK	
NO.	

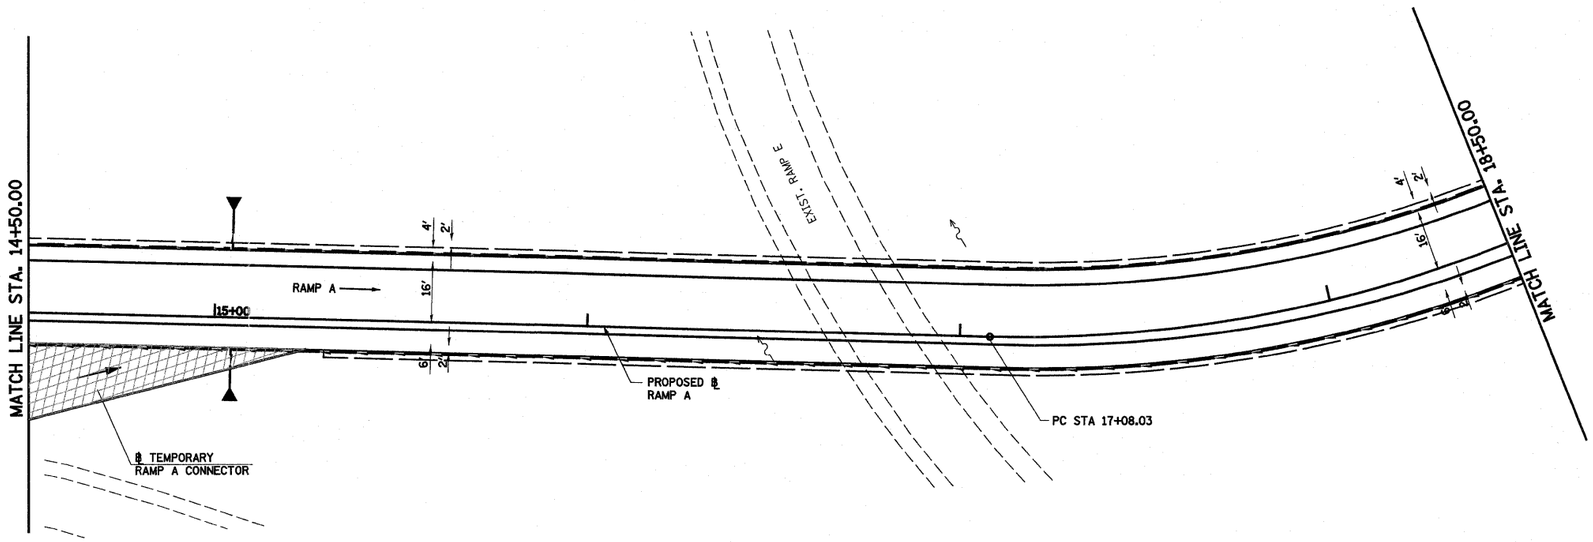

PROP. FAYETTE RAMP A
CURVE C54
PI STA. = 18+64.45
Δ = 48° 09' 41" (LT)
D = 16° 22' 13"
R = 350.00'
T = 156.42'
L = 294.20'
E = 33.36'
e = 7.90%
T.R. = 39'
S.E. RUN = 205'
P.C. STA. = 17+08.03
P.T. STA. = 20+02.23

N

0 20' 40'

PROFILE

SURVEYED	BY
PLOTTED	DATE
ROADWAY CHECKED	
ALL NOTED	
NOTE BOOK	STRUCTURE NOTATNS CHKD
NO.	

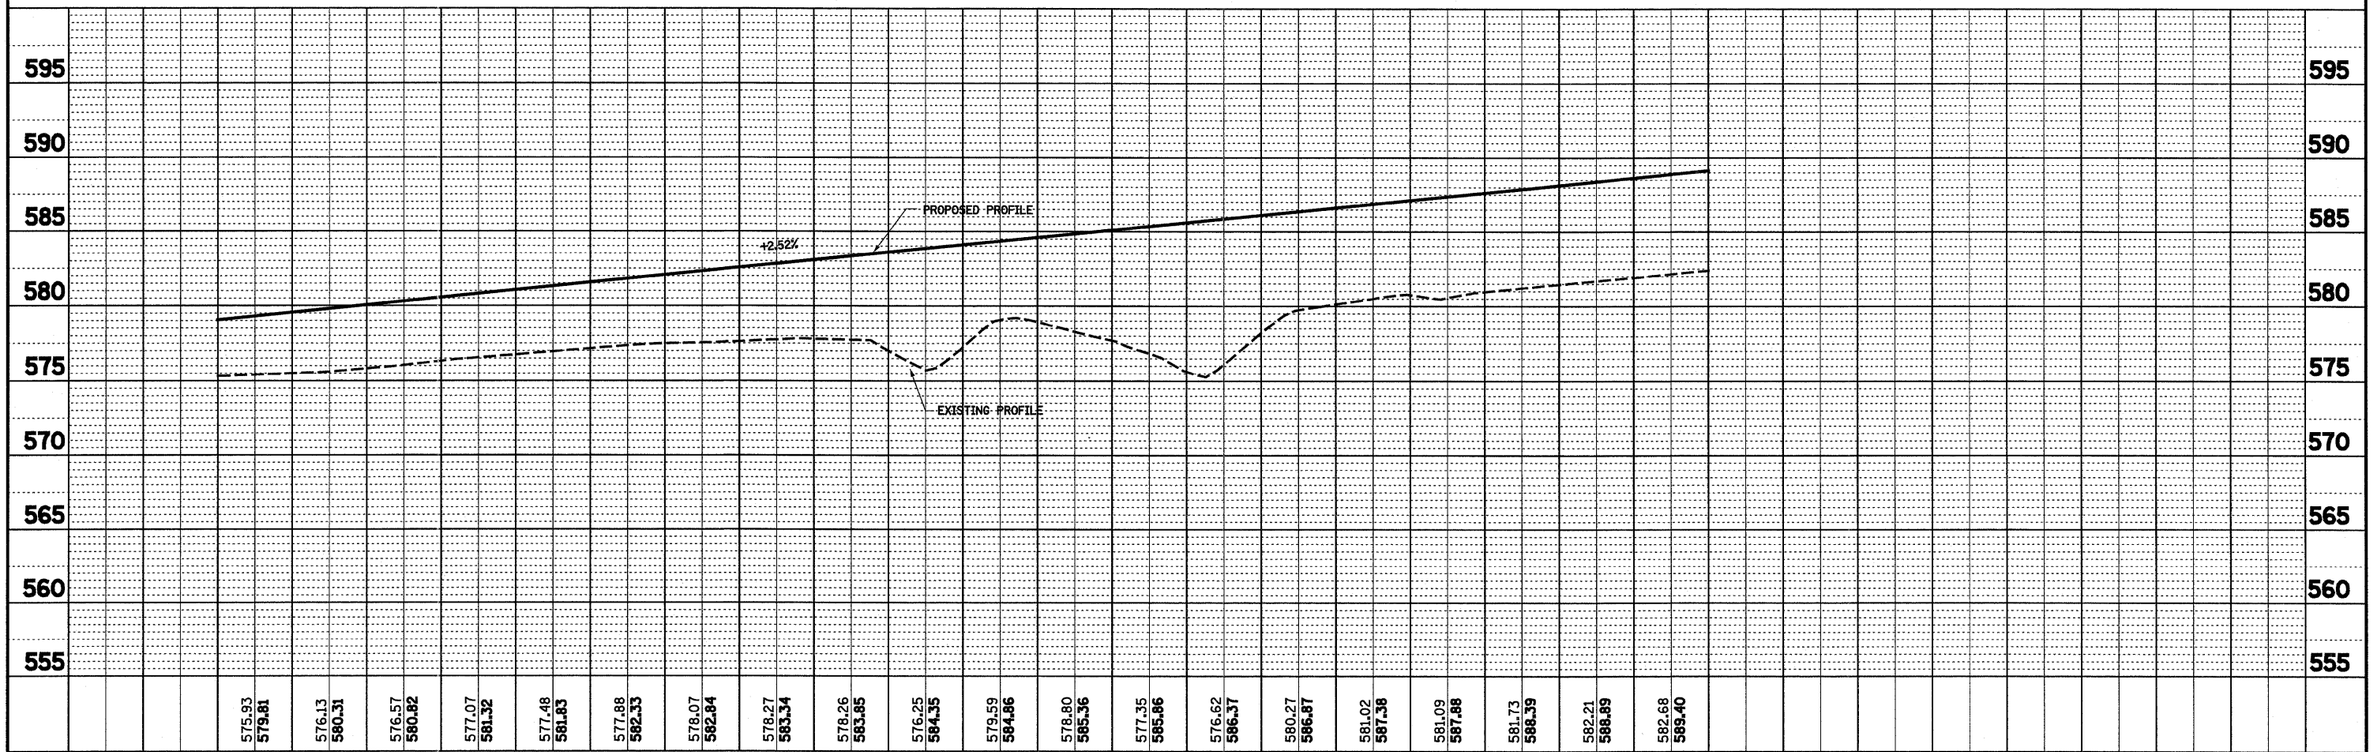

FILE NAME =	USER NAME = paul	DESIGNED - JWS	REVISED -
S:\Projects\403-00072_57-70\dgn\Fayette\drn_pp_20_Ramps.dgn		DRAWN - PDB	REVISED -
	PLOT SCALE = 40.0000 ' / IN.	CHECKED - BRM	REVISED -
	PLOT DATE = 6/24/2010	DATE - 11-16-07	REVISED -

STATE OF ILLINOIS
DEPARTMENT OF TRANSPORTATION

DRAINAGE PLAN AND PROFILE, RAMP A, FAYETTE AVENUE

SCALE: 1"=20' | SHEET NO. 3 OF 12 SHEETS | STA. 14+50.00 TO STA. 18+50.00

F.A.I RTE.	SECTION	COUNTY	TOTAL SHEETS	SHEET NO.
57/70	(25-3)I-6	EFFINGHAM	839	172
		CONTRACT NO. 74293		
FED. ROAD DIST. NO.	ILLINOIS	FED. AID PROJECT		