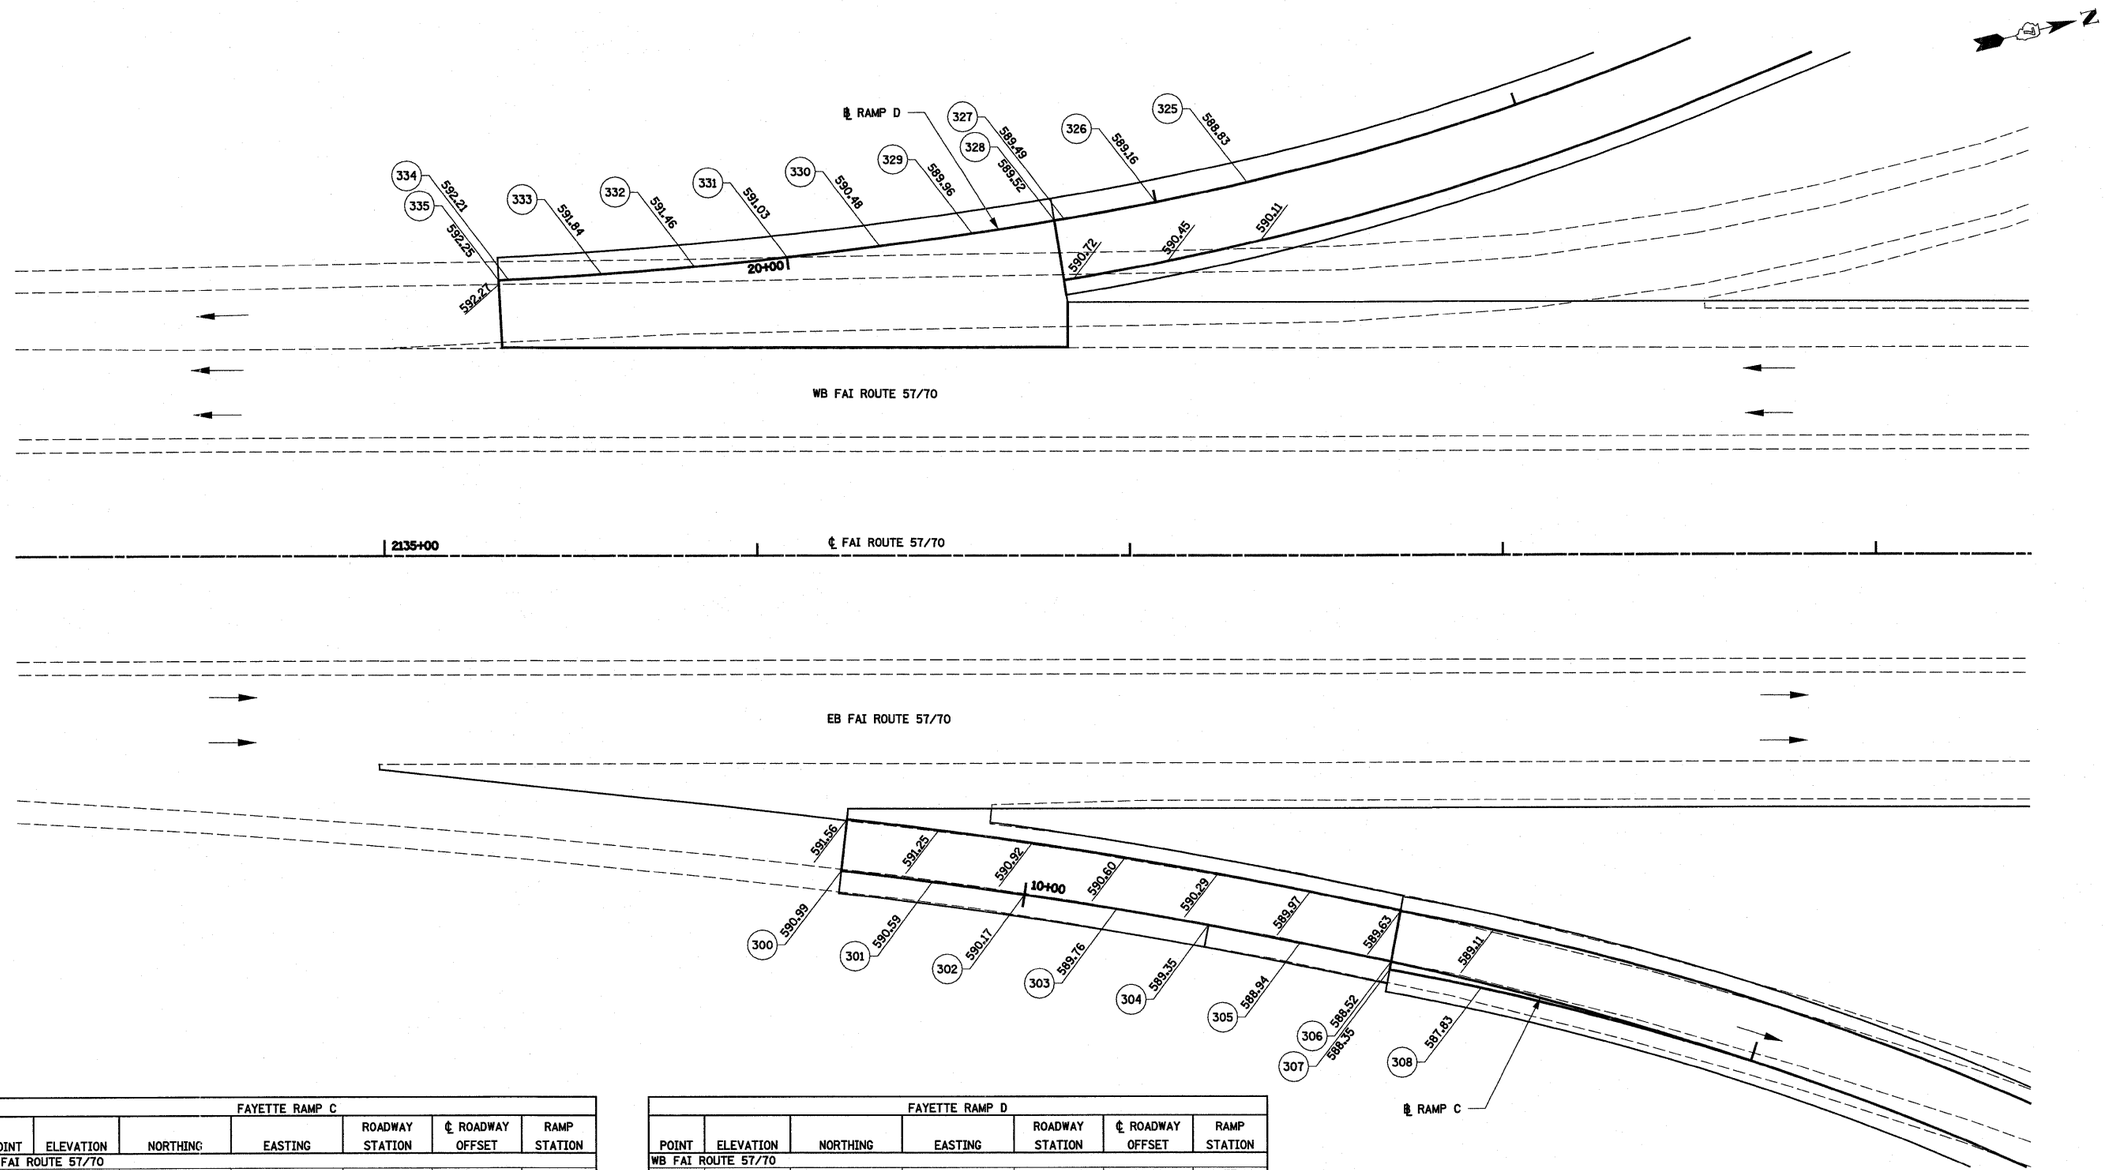

FAYETTE RAMP C						
POINT	ELEVATION	NORTHING	EASTING	ROADWAY STATION	℄ ROADWAY OFFSET	RAMP STATION
EB FAI ROUTE 57/70						
300	590.99	892,654.72	917,346.86	2136+22.31	84.77	9+50.47
301	590.59	892,677.65	917,355.57	2136+46.65	87.75	9+75.00
302	590.17	892,700.86	917,364.85	2136+71.41	91.22	10+00.00
303	589.76	892,723.91	917,374.53	2136+96.10	95.12	10+25.00
304	589.35	892,746.79	917,384.61	2137+20.72	99.45	10+50.00
305	588.94	892,769.48	917,395.09	2137+45.27	104.21	10+75.00
306	588.52	892,791.93	917,405.96	2137+69.72	109.40	11+00.00
307	588.35	892,791.09	917,407.96	2137+69.32	111.55	11+00.00
308	587.83	892,813.68	917,418.66	2137+93.81	116.55	11+25.00

FAYETTE RAMP D						
POINT	ELEVATION	NORTHING	EASTING	ROADWAY STATION	℄ ROADWAY OFFSET	RAMP STATION
WB FAI ROUTE 57/70						
325	588.83	892,804.89	917,193.63	2137+31.56	99.88	18+75.00
326	589.16	892,779.90	917,192.95	2137+07.13	94.58	19+00.00
327	589.49	892,754.95	917,191.44	2136+82.54	90.08	19+25.00
328	589.52	892,752.33	917,191.24	2136+79.95	89.66	19+27.63
329	589.96	892,730.04	917,189.26	2136+57.84	86.26	19+50.00
330	590.48	892,705.18	917,186.61	2136+33.06	82.89	19+75.00
331	591.03	892,680.38	917,183.51	2136+08.23	79.99	20+00.00
332	591.46	892,655.63	917,179.95	2135+83.35	77.54	20+25.00
333	591.84	892,630.96	917,175.92	2135+58.43	75.56	20+50.00
334	592.21	892,606.36	917,171.45	2135+33.48	74.03	20+75.00
335	592.25	892,603.78	917,170.95	2135+30.85	73.90	20+77.63

NOTE: STATIONING OF RAMP D IS REVERSED

0 20' 40'

FILE NAME = S:\Projects\403-00072_57-70\dgn\Fayette\pav_elev_details.dgn	USER NAME = paul	DESIGNED - ESW	REVISED -
		DRAWN - PDB	REVISED -
	PLOT SCALE = 40.0000 ' / IN.	CHECKED - BRM	REVISED -
	PLOT DATE = 6/24/2010	DATE - 4-23-08	REVISED -

STATE OF ILLINOIS
DEPARTMENT OF TRANSPORTATION

PAVEMENT ELEVATION DETAIL, RAMP D AND C, FAYETTE AVE.

SCALE: 1"=20' | SHEET NO. 1 OF 1 SHEETS | STA. 2134+00.00 TO STA. 2139+40.00

F.A.I RTE.	SECTION	COUNTY	TOTAL SHEETS	SHEET NO.
57/70	(25-3)I-6	EFFINGHAM	839	193

CONTRACT NO. 74293

FED. ROAD DIST. NO. | ILLINOIS | FED. AID PROJECT