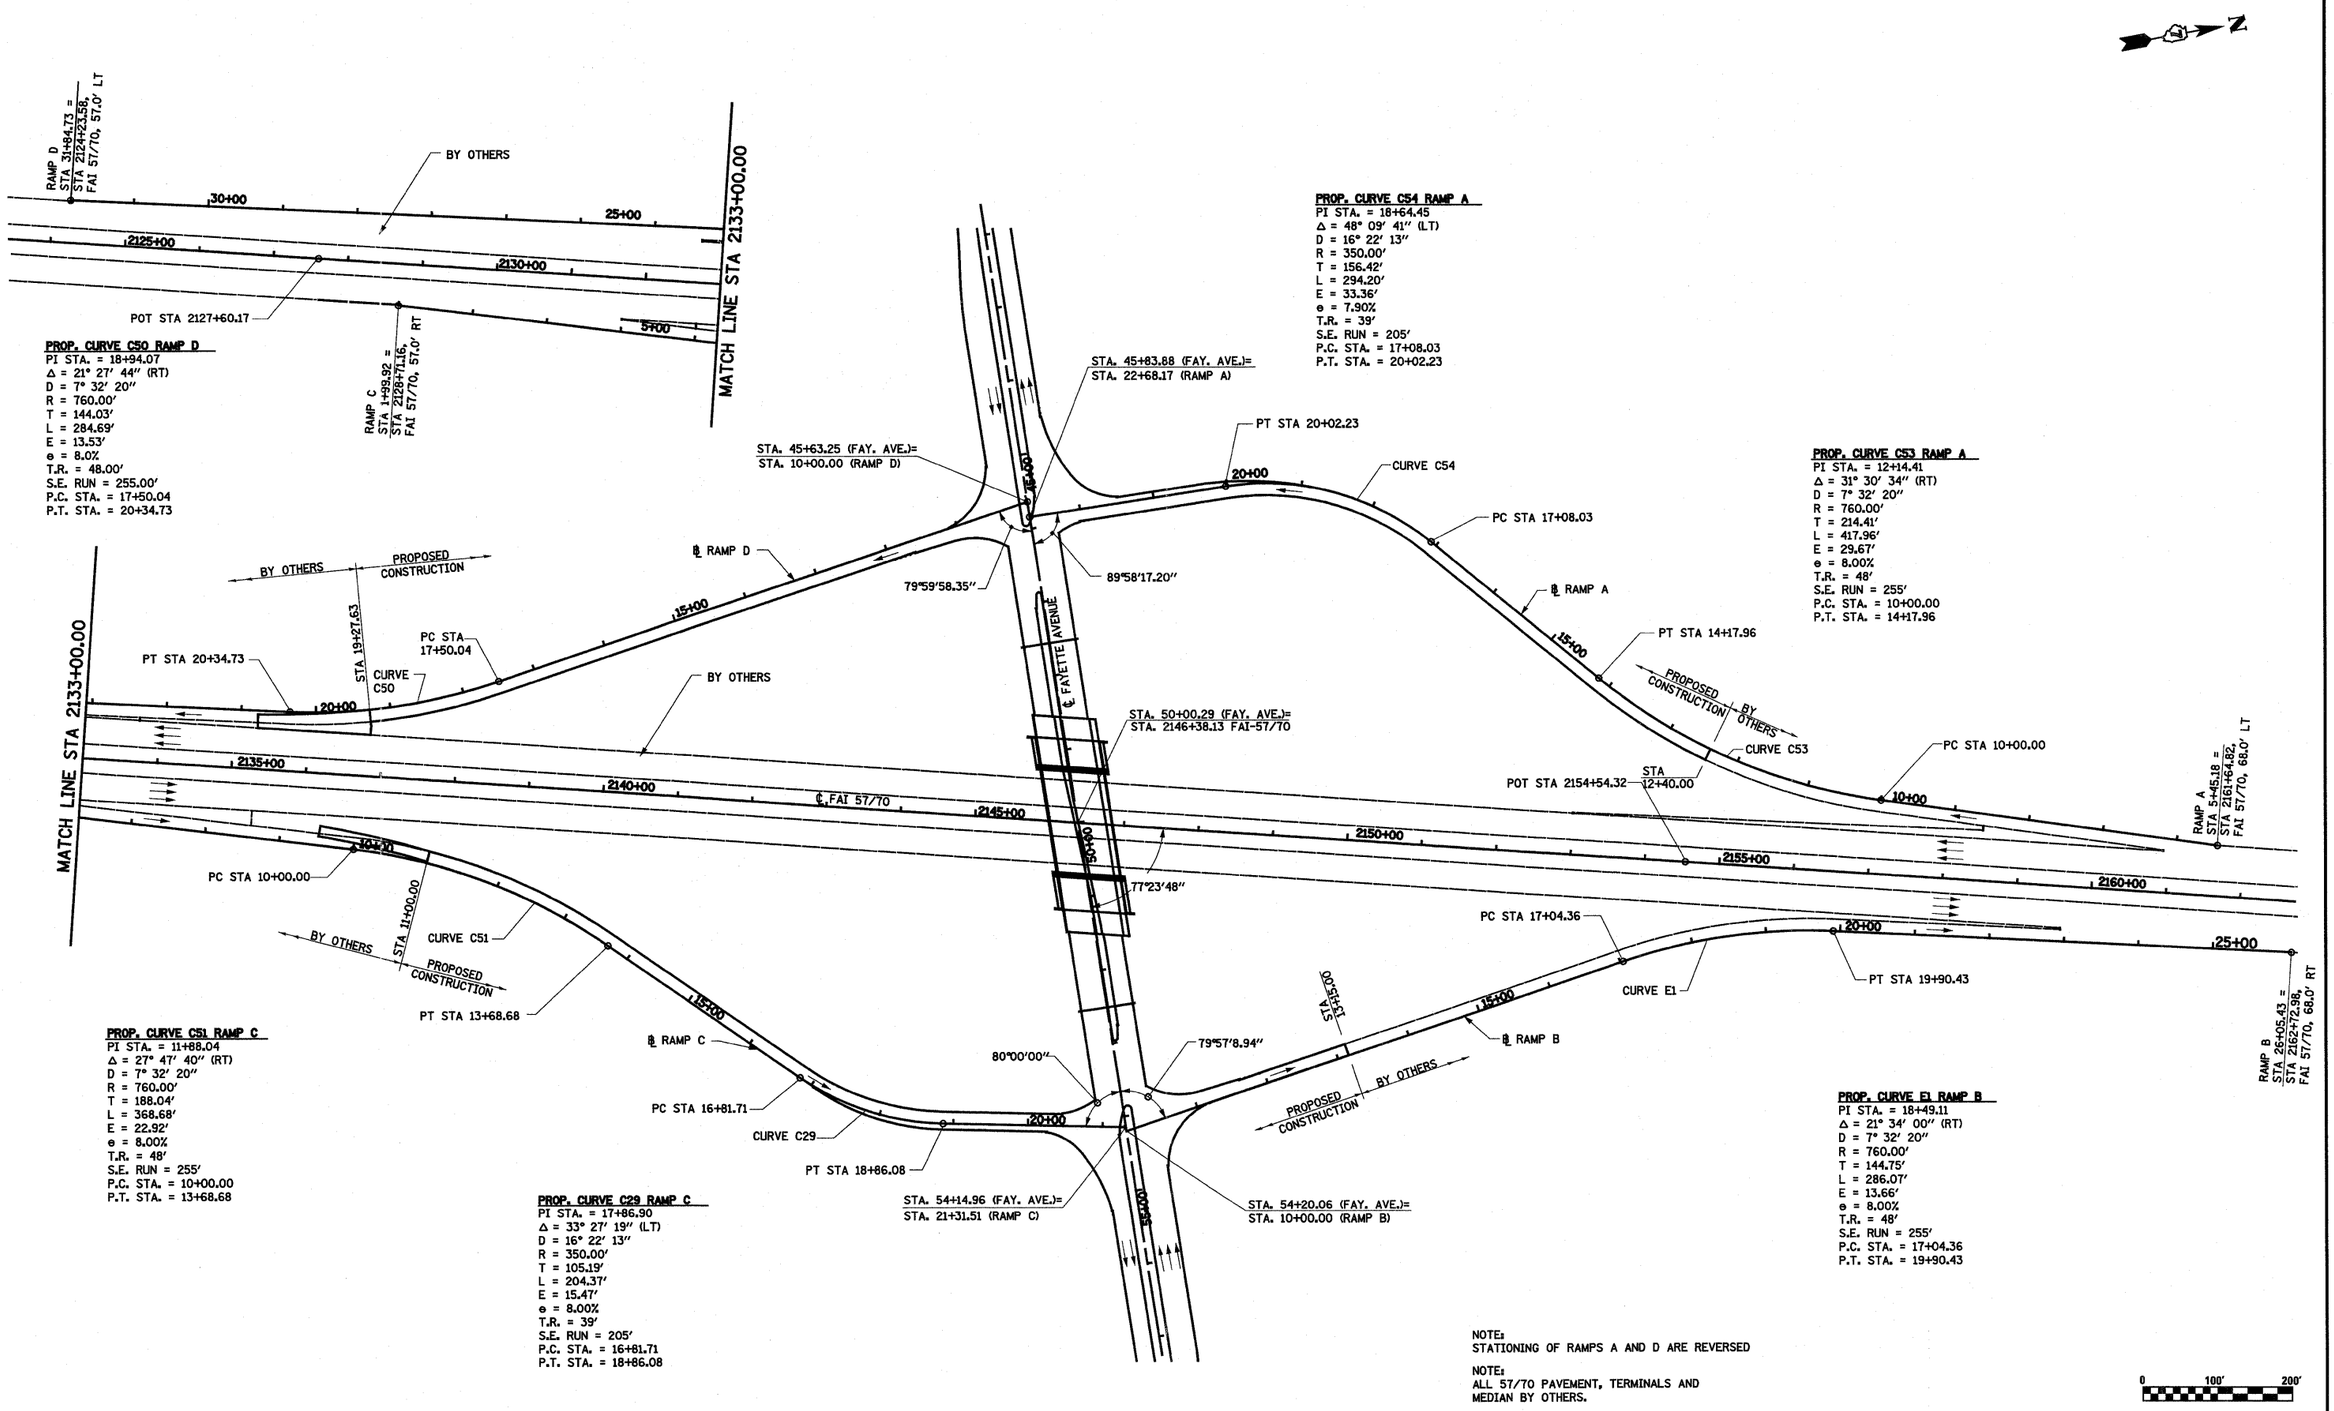

FILE NAME = S:\Projects\MED-00072.57-70\dgn\Fayette\geoFAY.dgn	USER NAME = paul	DESIGNED - JWS	REVISED -	STATE OF ILLINOIS DEPARTMENT OF TRANSPORTATION	INTERCHANGE LAYOUT FAYETTE AVENUE
		DRAWN - PDB	REVISED -		
	PLOT SCALE = 200.0000 ' / IN.	CHECKED - BRM	REVISED -		SCALE: 1"=100' | SHEET NO. 1 OF 1 SHEETS | STA. 2124+23.58 TO STA. 2162+73.00
	PLOT DATE = 6/24/2010	DATE - 11-15-07	REVISED -		

F.A.I RTE.	SECTION	COUNTY	TOTAL SHEETS	SHEET NO.
55/70	(25-3)I-6	EFFINGHAM	839	199
		CONTRACT NO. 74293		
FED. ROAD DIST. NO.	ILLINOIS	FED. AID PROJECT		