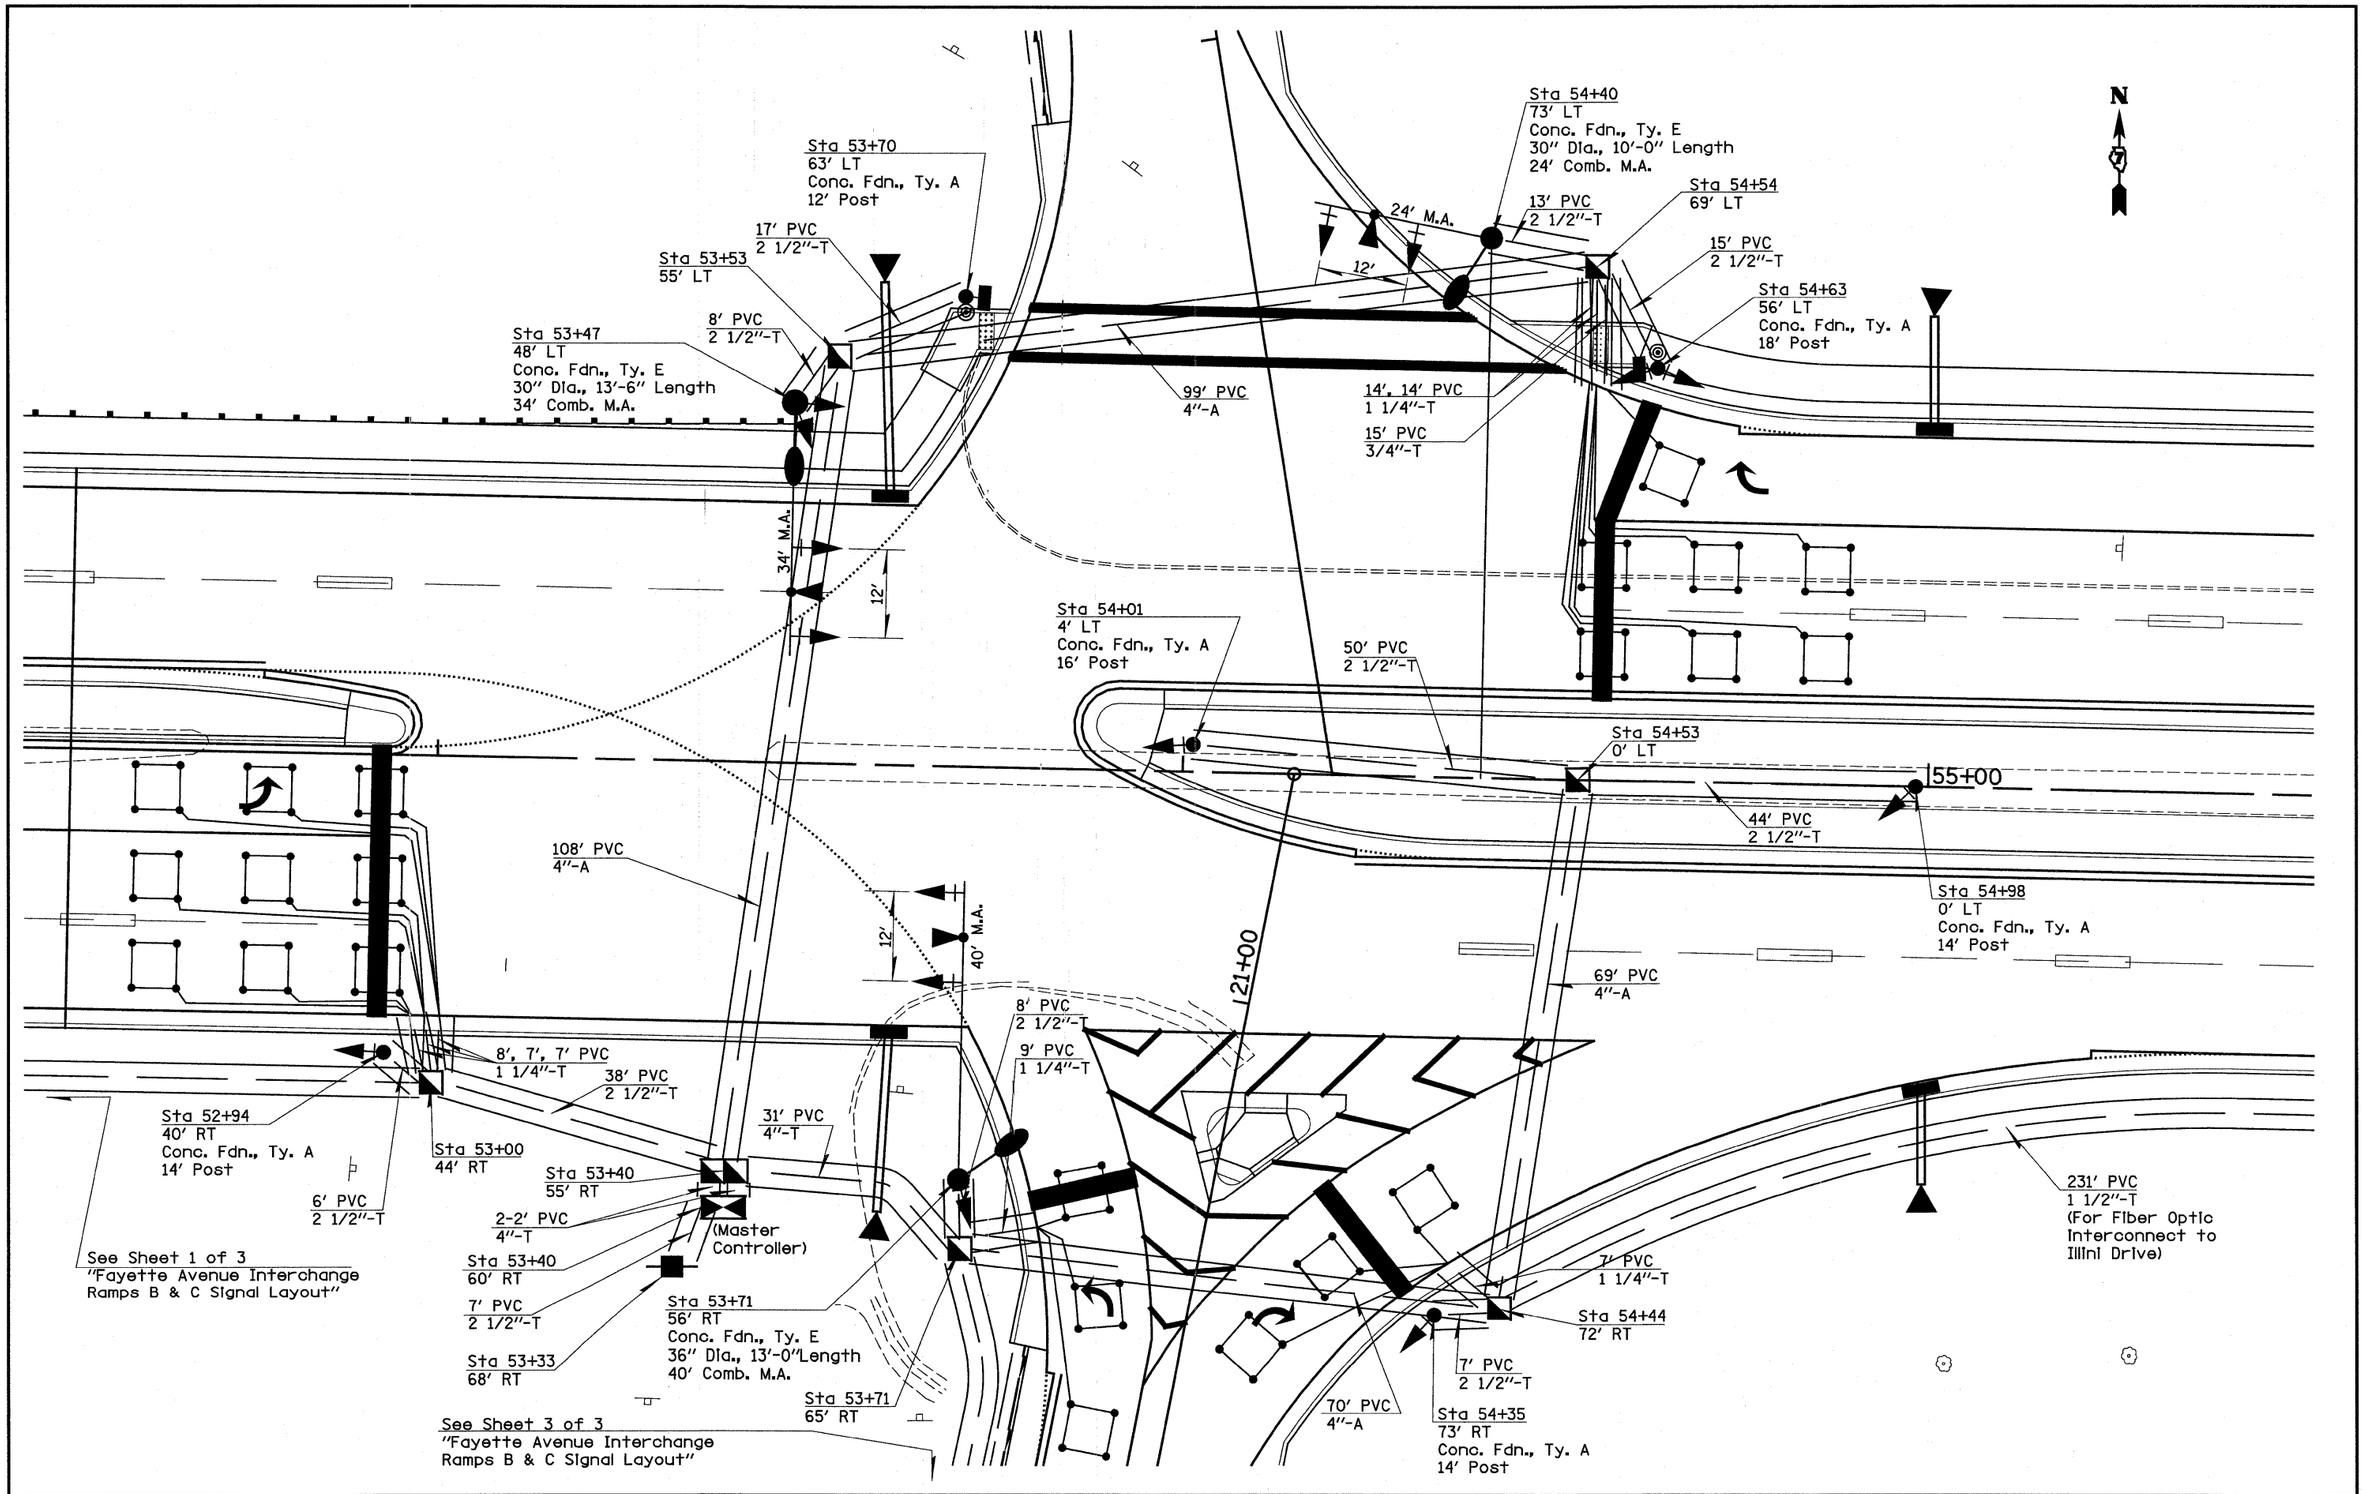

FILE NAME = ⊕FILE⊕	USER NAME = paul	DESIGNED -	REVISED -
		DRAWN -	REVISED -
	PLOT SCALE = 200.0000 ' / IN.	CHECKED -	REVISED -
	PLOT DATE = 6/24/2010	DATE -	REVISED -

STATE OF ILLINOIS
DEPARTMENT OF TRANSPORTATION

FAYETTE AVENUE INTERCHANGE–RAMPS B & C
SIGNAL LAYOUT

SCALE: 1"=10' | SHEET NO. 2 OF 3 SHEETS | STA. | TO STA.

F.A.I. RTE.	SECTION	COUNTY	TOTAL SHEETS	SHEET NO.
70	(25-3)I-6 & (25-3HB-2)B	EFFINGHAM	839	247
		CONTRACT NO. 74293		
	ILLINOIS FED. AID PROJECT			