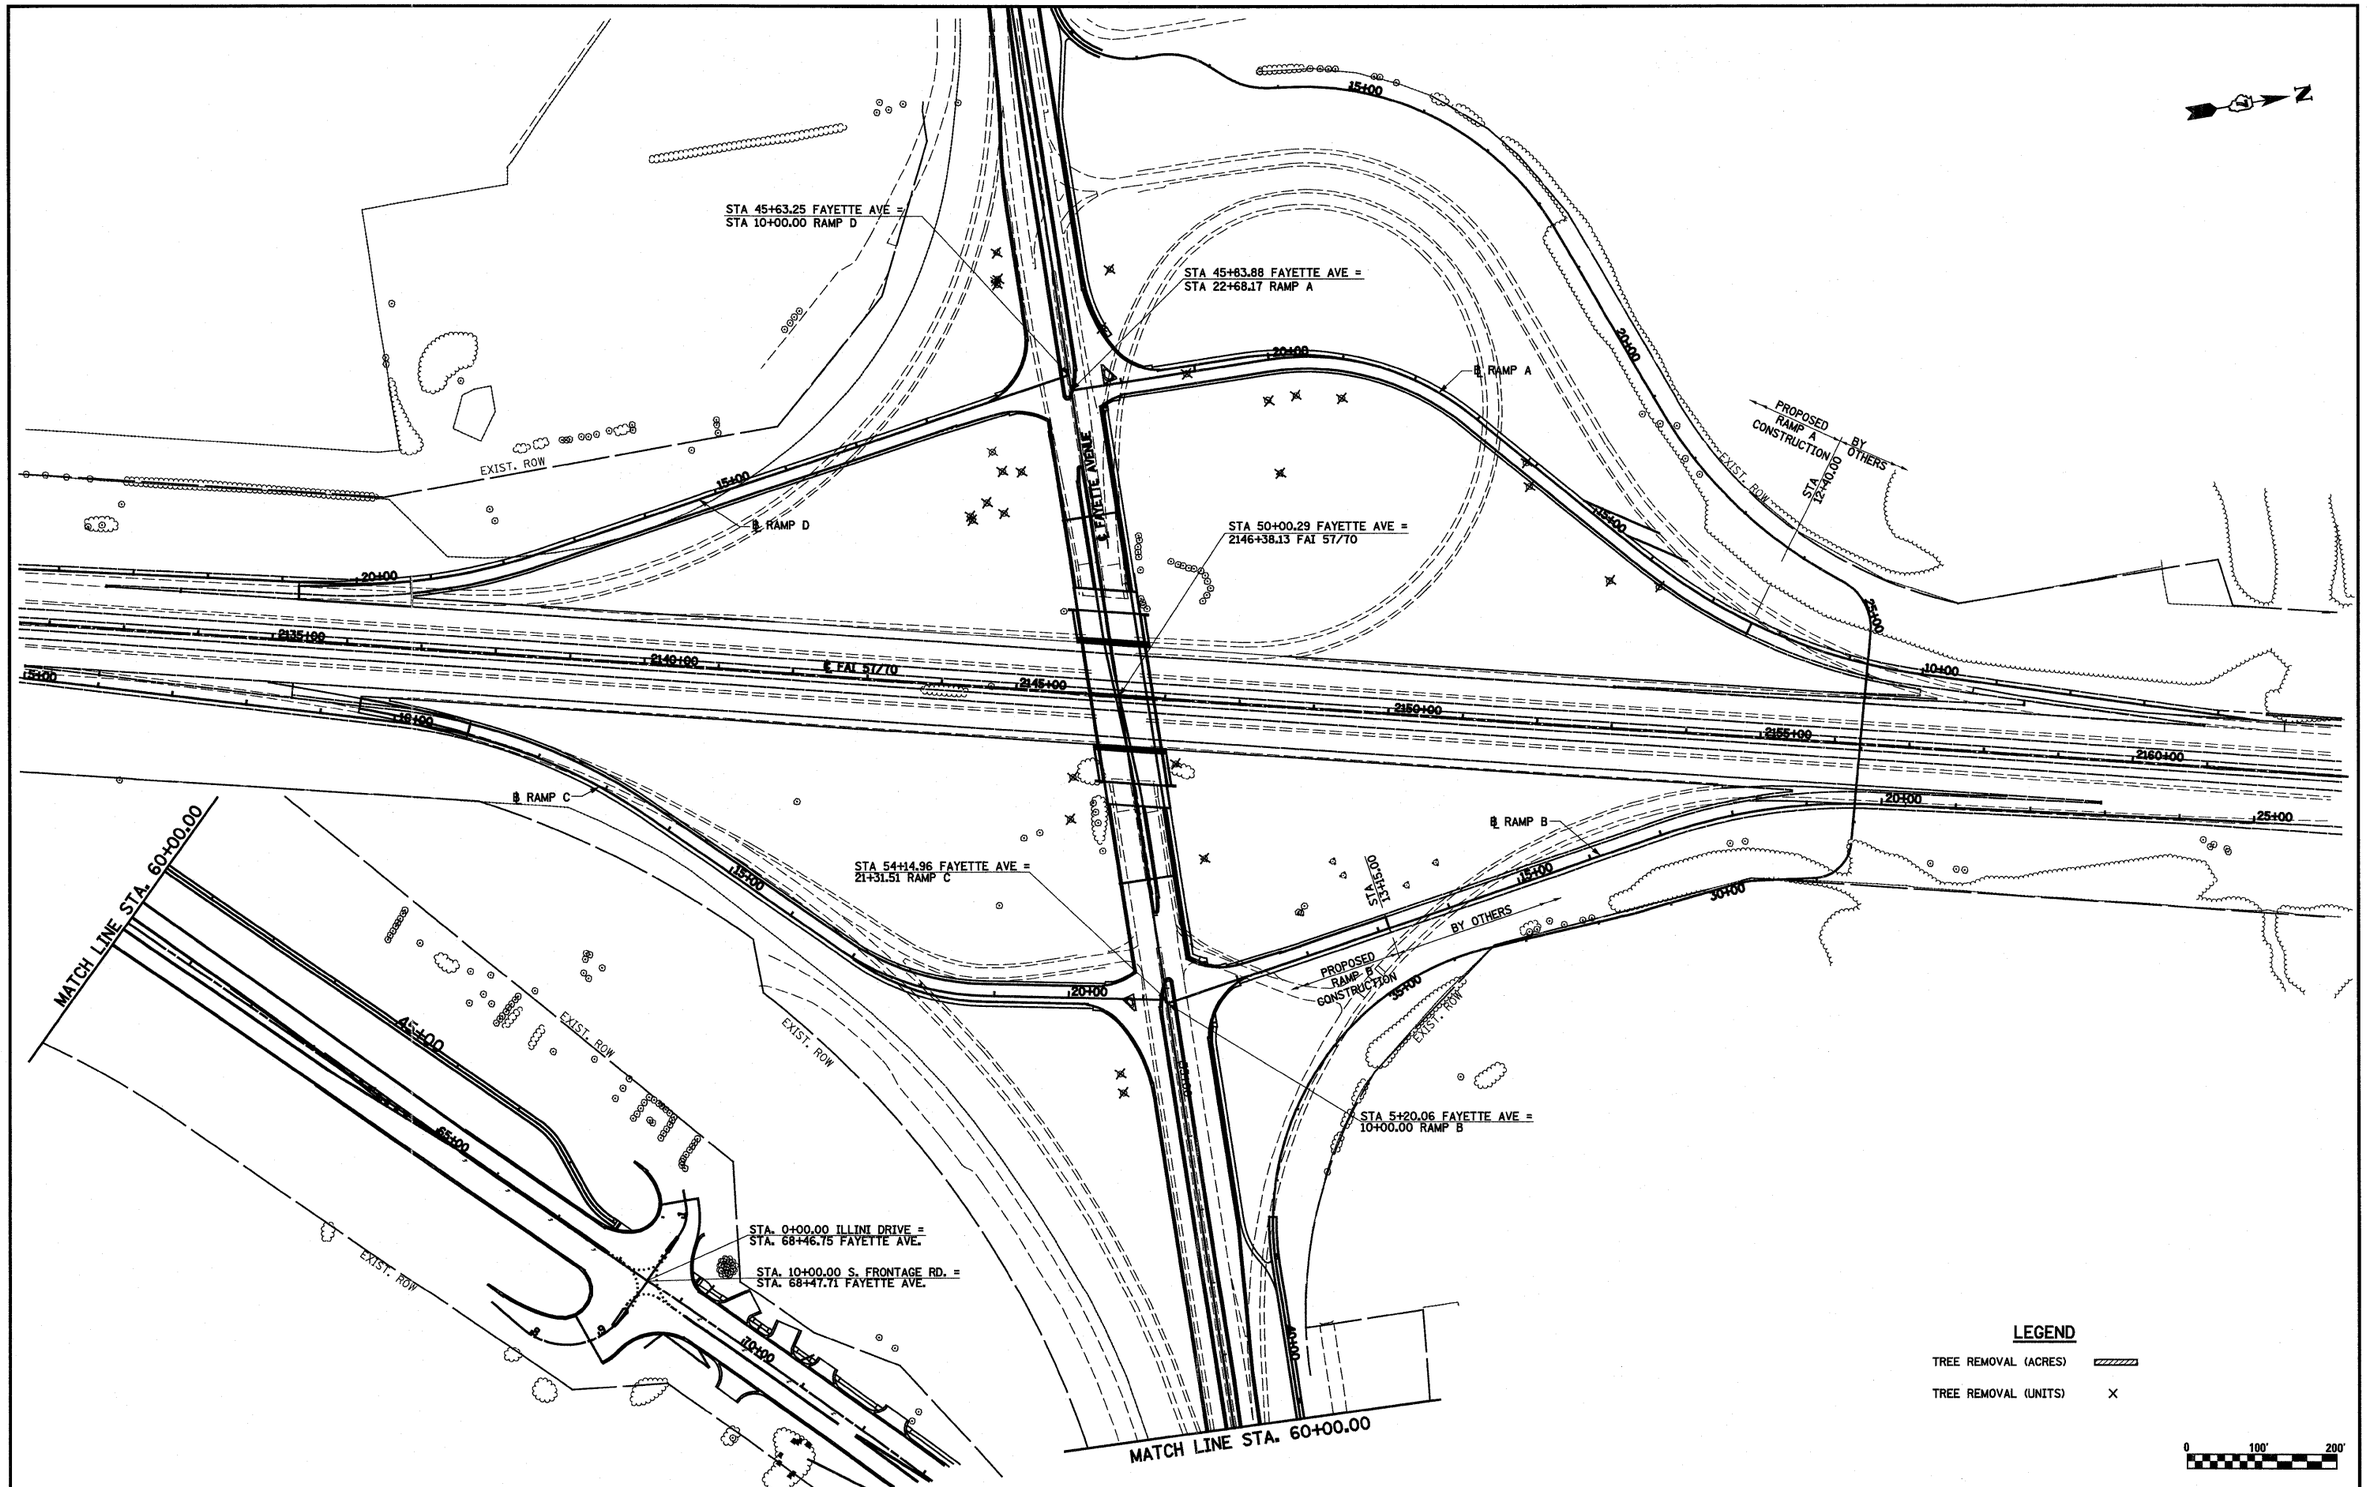

FILE NAME = S:\Projects\403-00072_57-70\dgn\Fayette\tree removal.dgn	USER NAME = paul	DESIGNED - JWS	REVISED -	STATE OF ILLINOIS DEPARTMENT OF TRANSPORTATION	TREE REMOVAL	F.A.I RTE.	SECTION	COUNTY	TOTAL SHEETS / SHEET NO.
		DRAWN - PDB	REVISED -			57/70	(25-3)I-6	EFFINGHAM	839 / 324
	PLOT SCALE = 200.0000 ' / IN.	CHECKED - BRM	REVISED -					CONTRACT NO. 74293	
	PLOT DATE = 6/24/2010	DATE - 11-16-08	REVISED -		SCALE: 1"=100' / SHEET NO. 20 OF 20 SHEETS / STA. 32+71.37 TO STA. 73+81.75	FED. ROAD DIST. NO.	ILLINOIS	FED. AID PROJECT	