STATE OF ILLINOIS
DEPARTMENT OF TRANSPORTATION

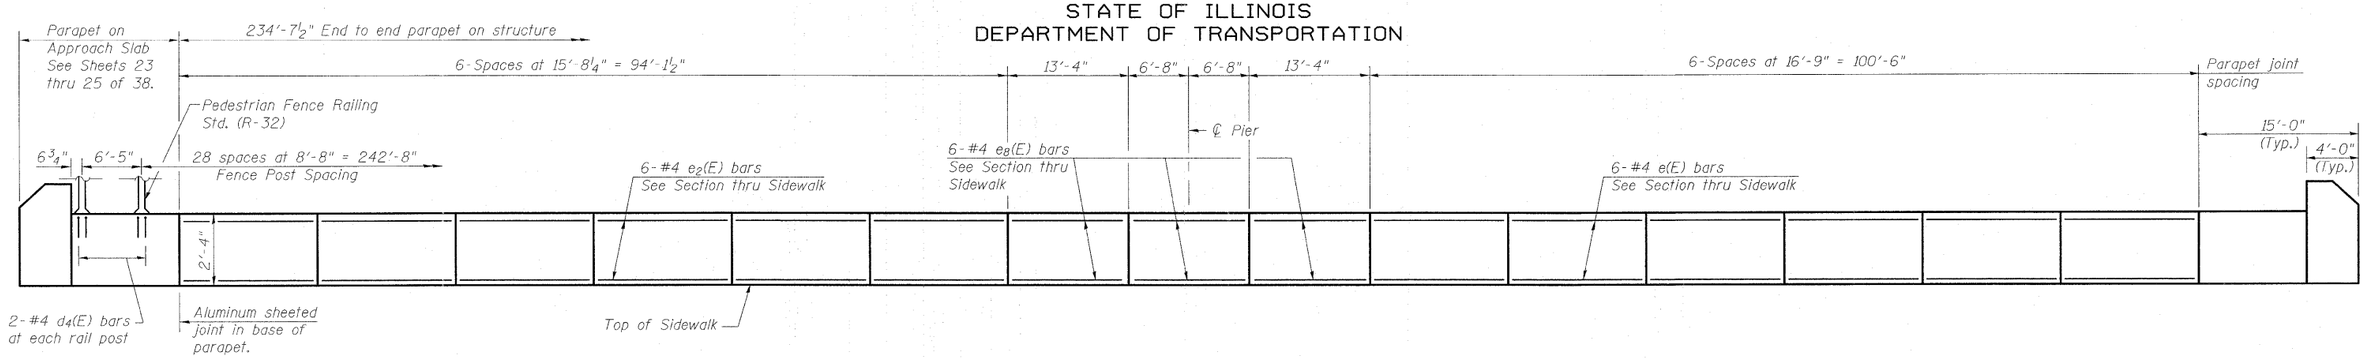

SPAN 1 — INSIDE ELEVATION OF PARAPET (North Parapet Shown) — SPAN 2 — MINIMUM BAR LAP

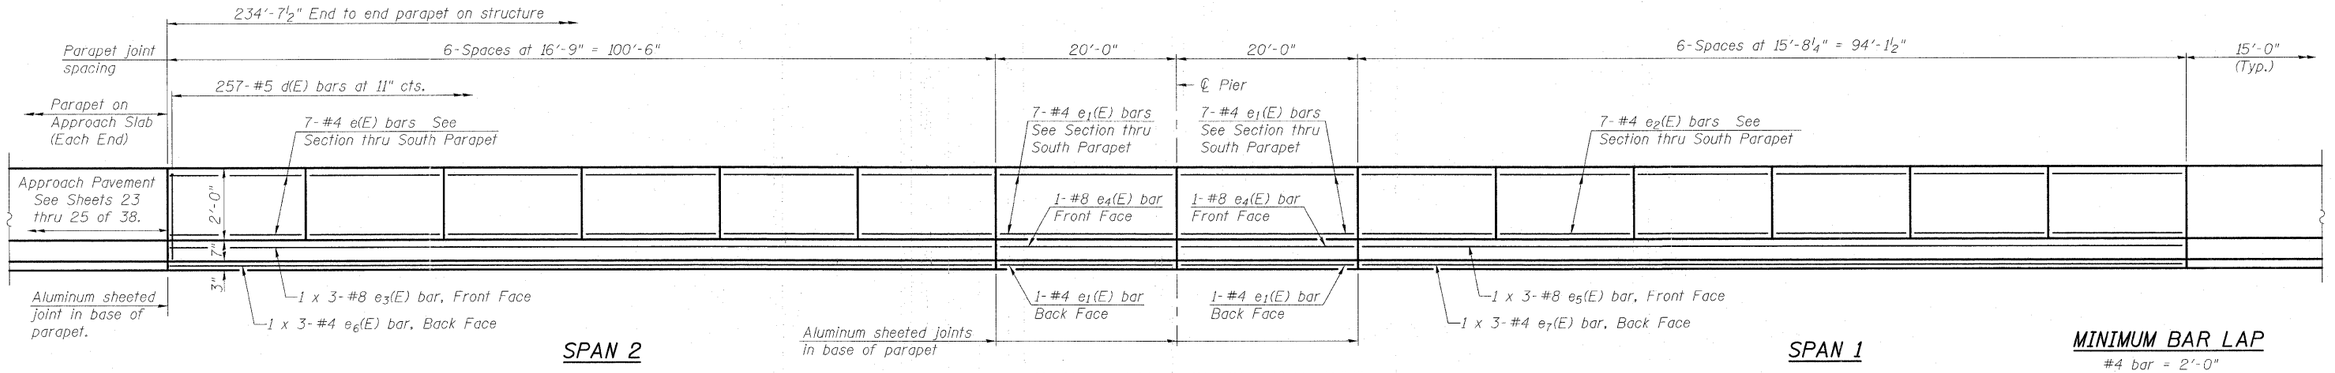

SPAN 2 — INSIDE ELEVATION OF PARAPET (South Parapet Shown) — SPAN 1

MINIMUM BAR LAP
#4 bar = 2'-0"
#8 bar = 5'-2"

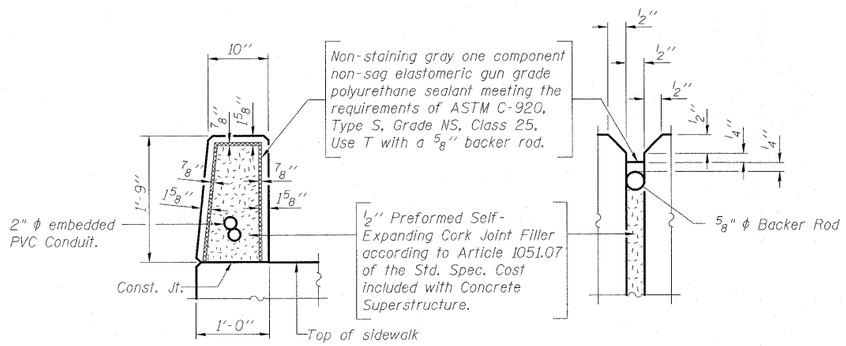

PARAPET JOINT DETAILS
(North Parapet shown)

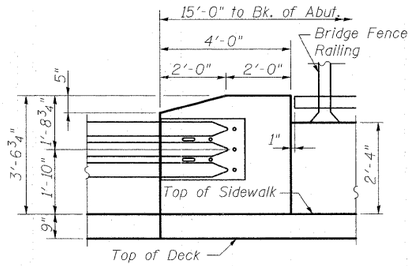

TYPE 6 RAIL ATTACHMENT DETAIL
(shown at sidewalk)

For Reinforcement of Parapet end section see sheet 25 of 38.

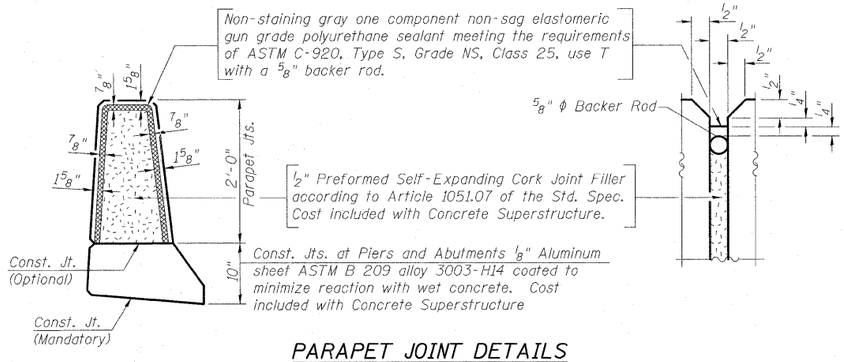

PARAPET JOINT DETAILS
(South Parapet shown)

DESIGNED	A.C.S.
CHECKED	B.B.
DRAWN	W.J.S.
CHECKED	C.J.F.

SUPERSTRUCTURE DETAILS
STRUCTURE NO. 025-0106

SHEET NO. 17	F.A.I. RTE.	SECTION	COUNTY	TOTAL SHEETS	SHEET NO.
38 SHEETS	57/70	(25-3HB-2)B	EFFINGHAM	839	346
		SN 025-0106	CONTRACT NO. 74293		
	FED. ROAD DIST. NO. 7	ILLINOIS	FED. AID PROJECT		

BERNARDIN LOCHMUELLER & ASSOCIATES, INC.
3 Oak Drive
Maryville, IL 62062-5635
Local-(618) 288-4665
Fax 618-288-4666

10-25659 AM 8/12/2010 ...\025\0106\dgn\sht-17.dgn