FINAL SURVEY	NO.	BY	DATE
NOTE BOOK			
SURVEYED			
PLOTTED			
TEMPLATE			
AREAS			
AREAS CHECKED			

ORIGINAL SURVEY	NO.	BY	DATE
NOTE BOOK			
SURVEYED			
PLOTTED			
TEMPLATE			
AREAS			
AREAS CHECKED			

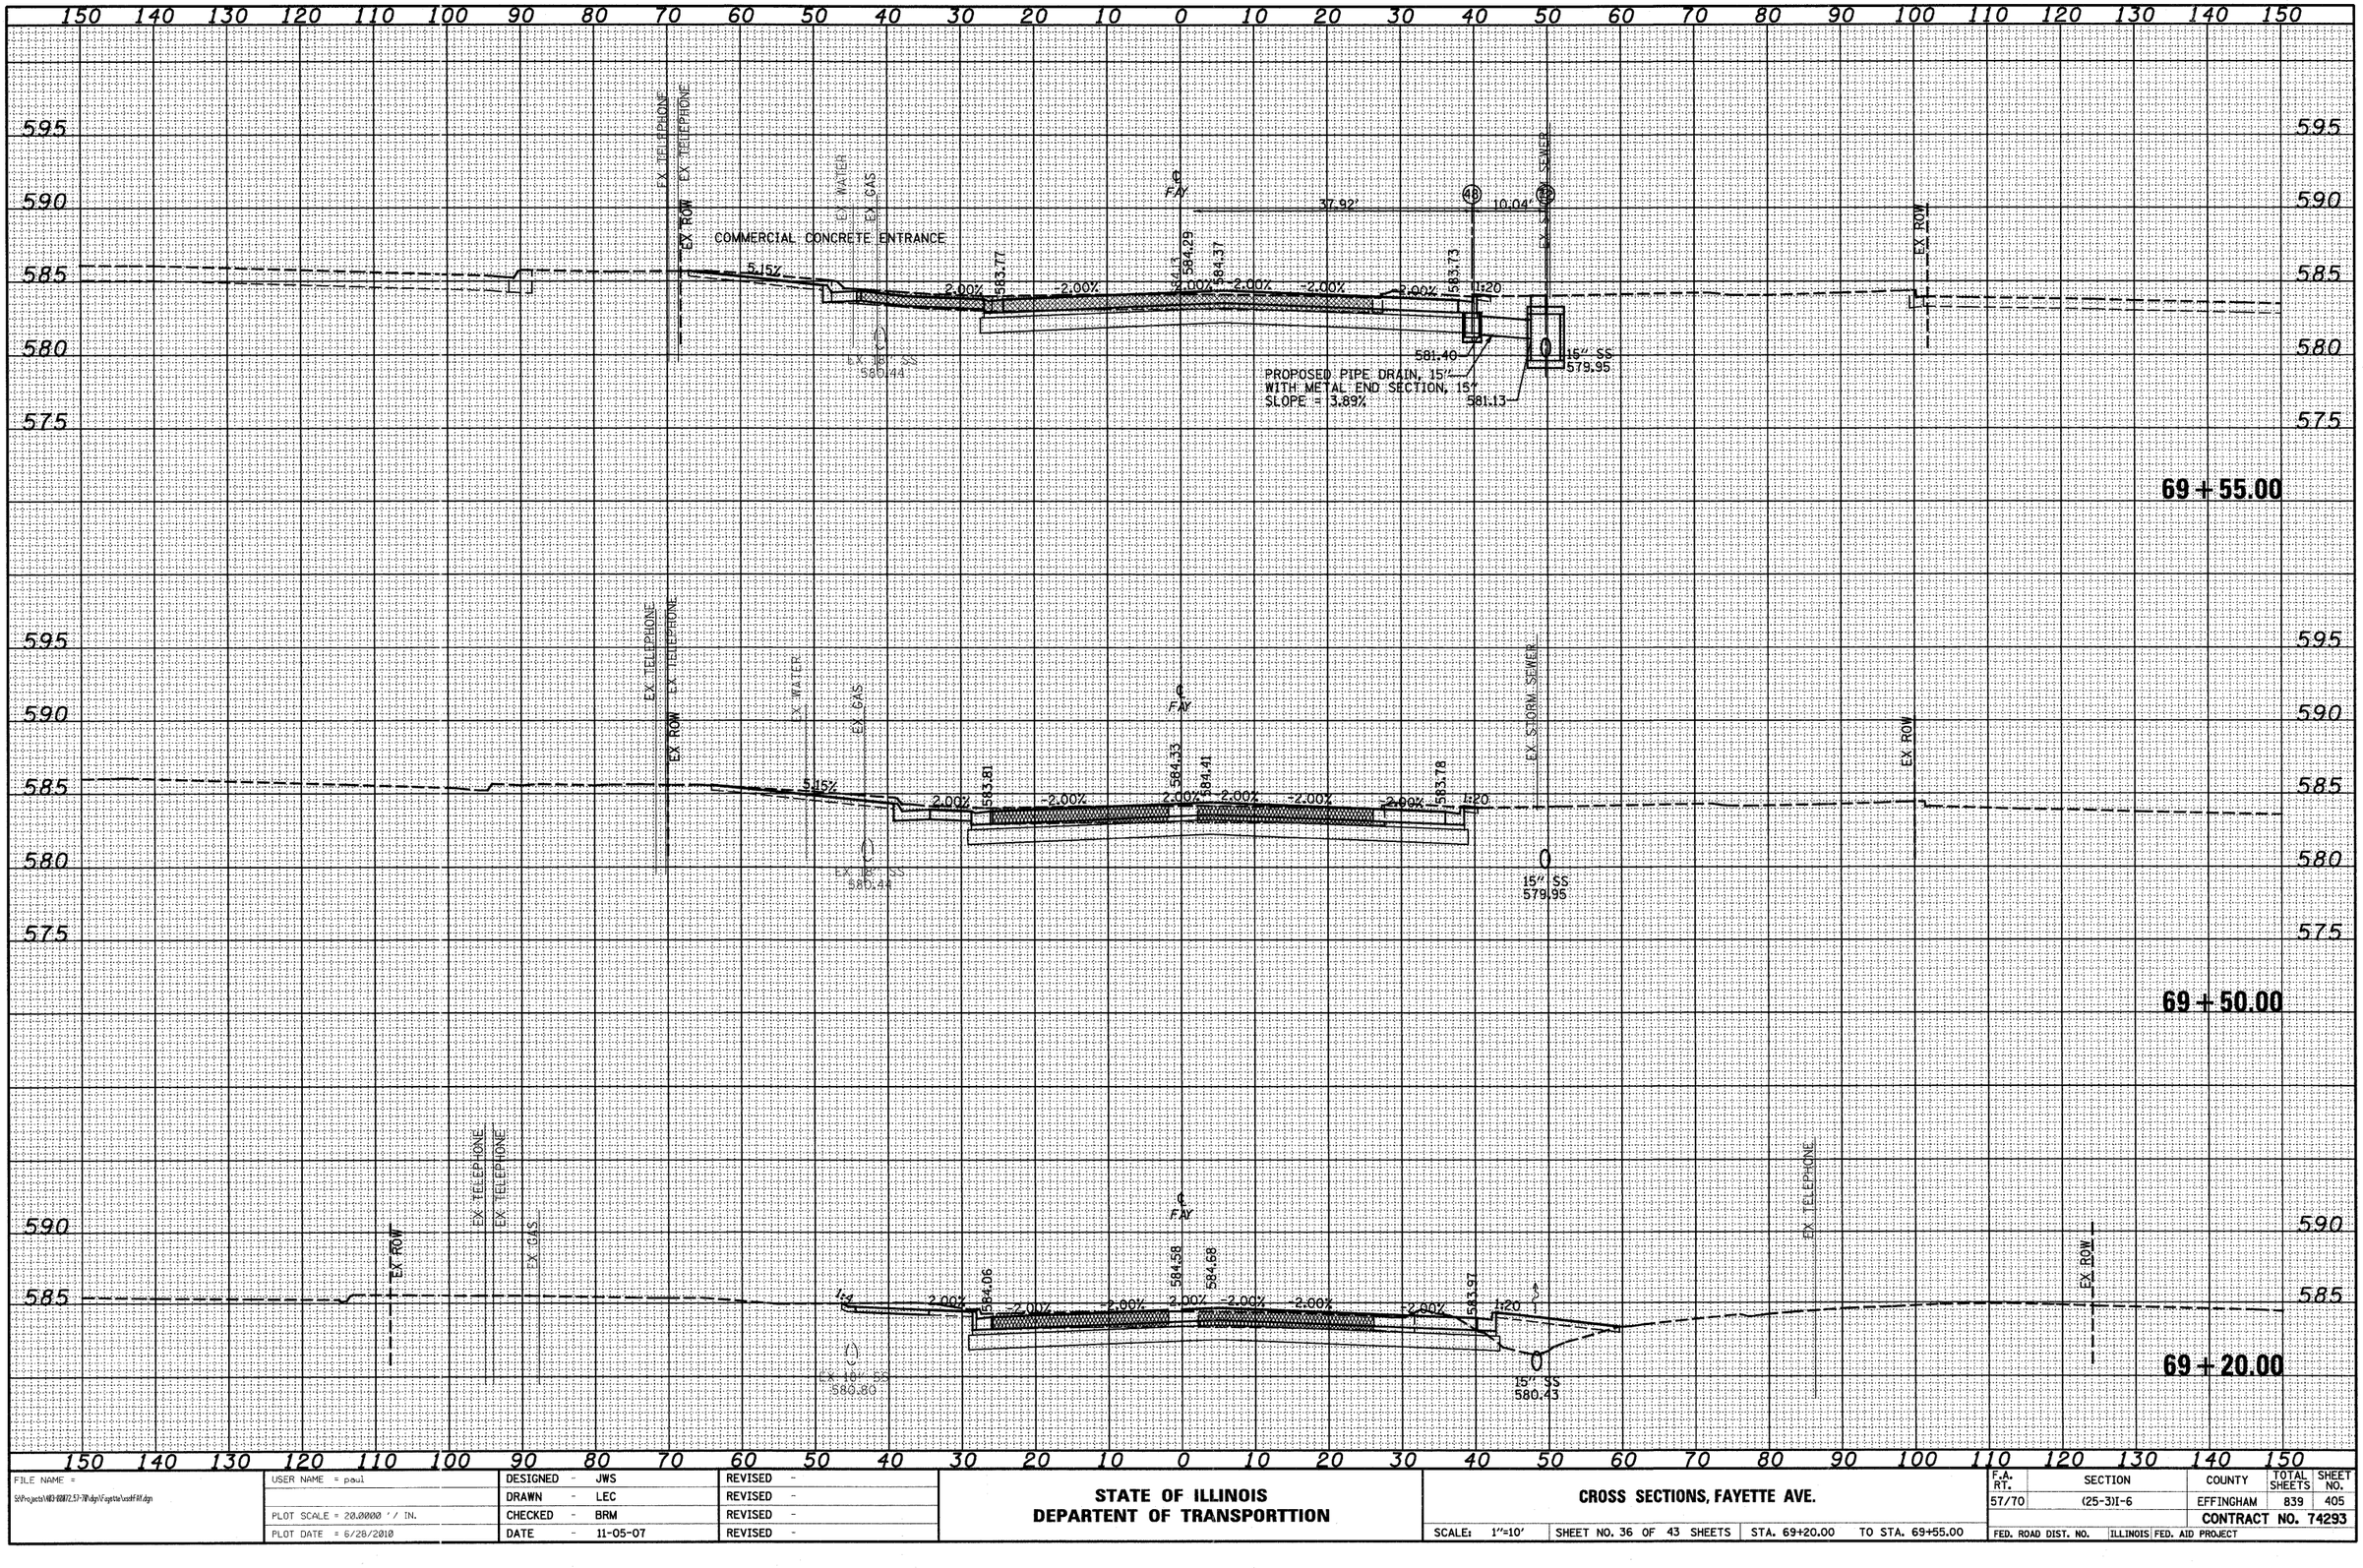

FILE NAME =	USER NAME = paul	DESIGNED - JWS	REVISED -
S:\Projects\NED-00072.53-70\dgn\Fayette\xsoff01.dgn		DRAWN - LEC	REVISED -
	PLOT SCALE = 20.0000 ' / IN.	CHECKED - BRM	REVISED -
	PLOT DATE = 6/28/2010	DATE - 11-05-07	REVISED -

STATE OF ILLINOIS
DEPARTENT OF TRANSPORTTION

CROSS SECTIONS, FAYETTE AVE.

SCALE: 1"=10' | SHEET NO. 36 OF 43 SHEETS | STA. 69+20.00 | TO STA. 69+55.00

F.A. RT.	SECTION	COUNTY	TOTAL SHEETS	SHEET NO.
57/70	(25-3)I-6	EFFINGHAM	839	405
		CONTRACT NO. 74293		
FED. ROAD DIST. NO.	ILLINOIS	FED. AID PROJECT		